

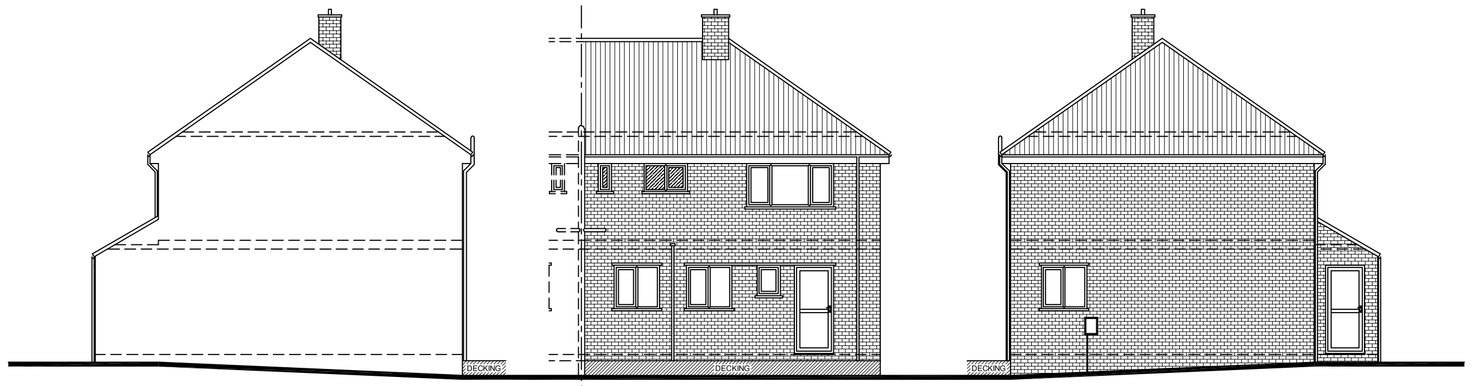



EXISTING SIDE ELEVATION | EXISTING REAR ELEVATION | EXISTING SIDE ELEVATION

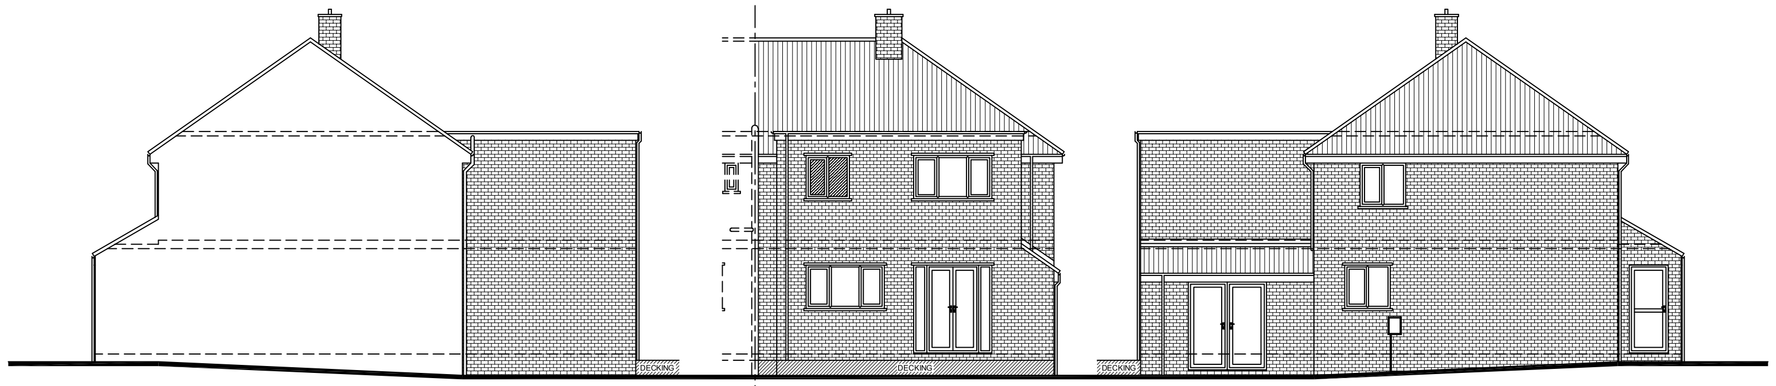


PROPOSED SIDE ELEVATION | PROPOSED REAR ELEVATION | PROPOSED SIDE ELEVATION

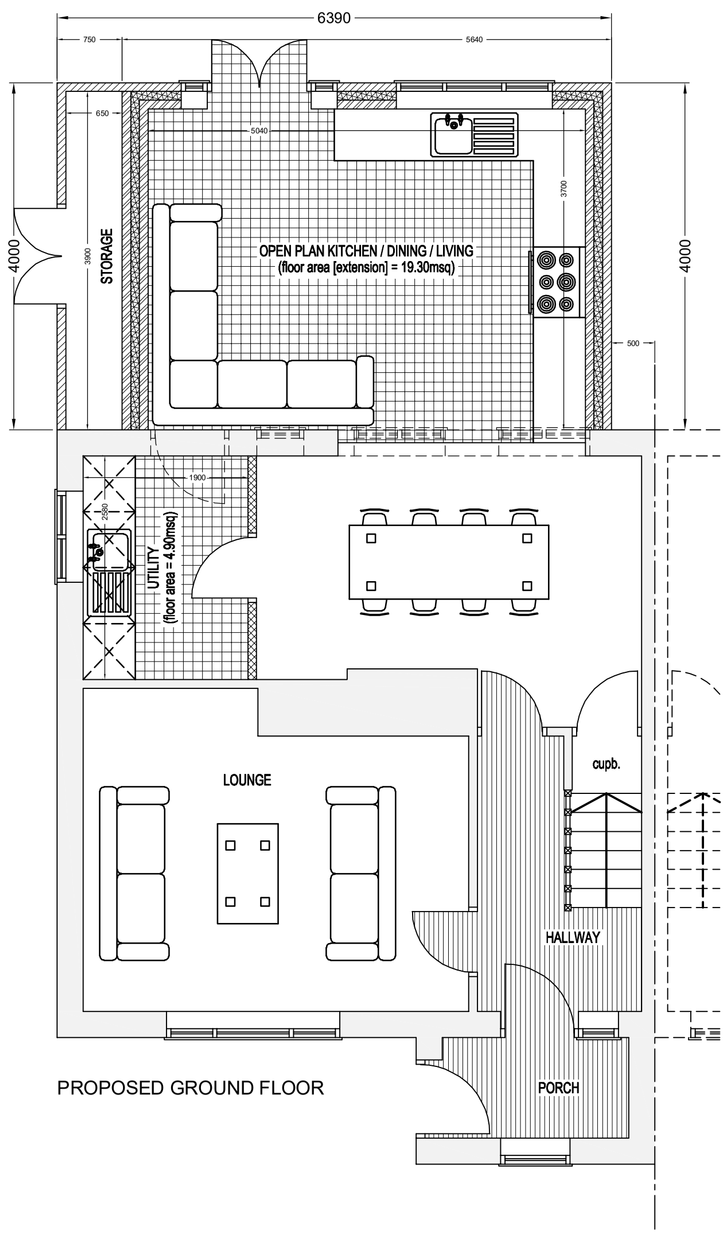


PROPOSED GROUND FLOOR

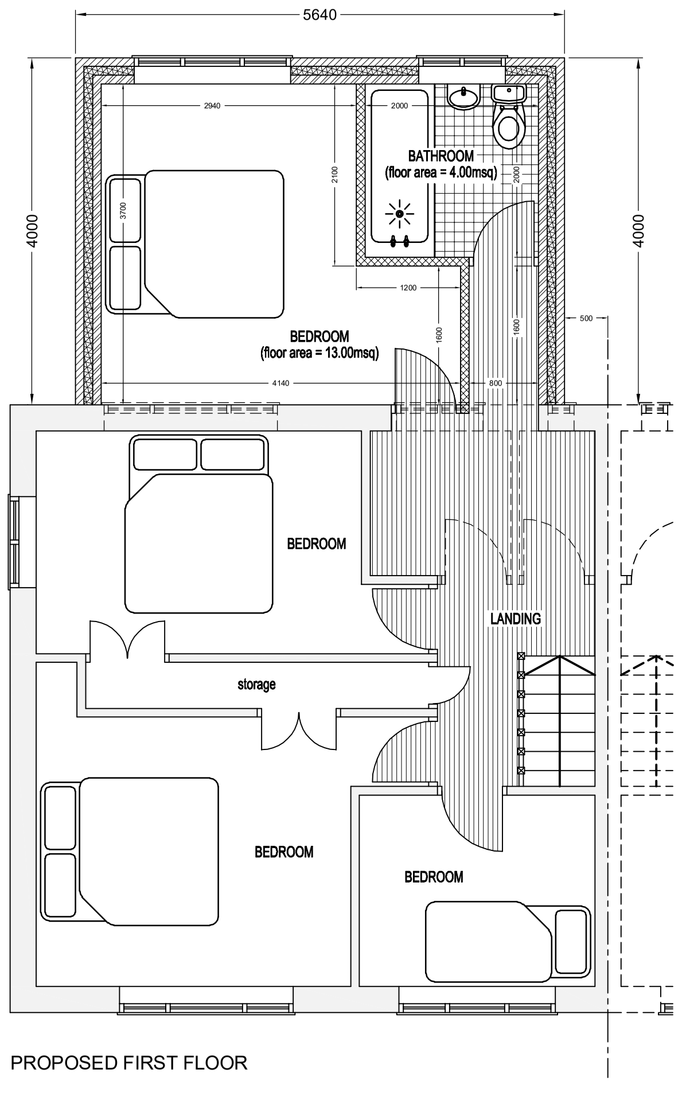


PROPOSED FIRST FLOOR

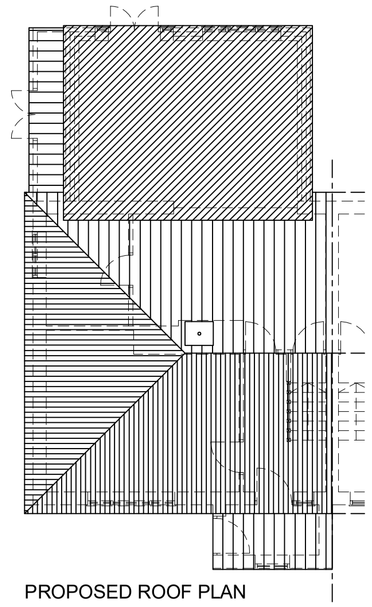


PROPOSED ROOF PLAN

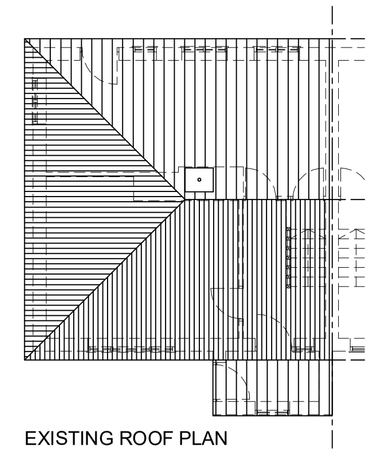

EXISTING ROOF PLAN

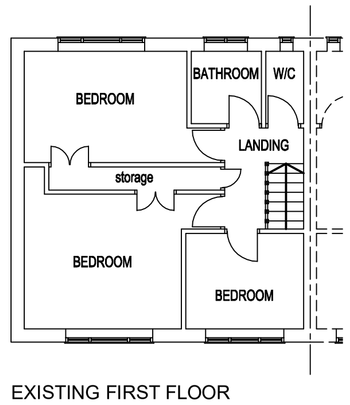

EXISTING FIRST FLOOR

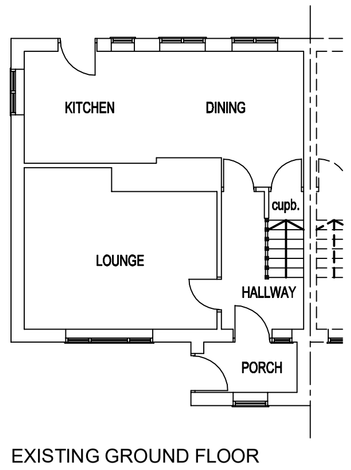

EXISTING GROUND FLOOR

REV.	MODIFICATIONS	DATE
B	ADDITIONAL EXISTING SIDE ELEVATION ADDED	AUG 16
A	FOR PLANNING PERMISSION	JUL 16

A.T.

DESIGN & DRAUGHTING

12 Goldcrest Walk | Thorpe Hesley | Rotherham | South Yorkshire | S61 2TS
tel: 01142 453116 | 07739 807580
e-mail: alan@atdesignanddraughting.com

for

Client: Mr. REECE PARKER

Scheme: DOUBLE STOREY REAR EXTENSION
3 Wainwright Place | Wombwell | Barnsley | S73 8LY

Title: EXISTING AND PROPOSED DETAILS

1:50 & 1:100 @ A1	Drawn	Alan Thomas - July 2016
	Designed	
	Client Approval	

Drawing No.	Sheet No.	Status
191/16/Y12-01b	1 of 1	FOR PLANNING PERMISSION