Contractor must verify all dimensions on site before commencing any work or shop drawings.


If this drawing exceeds the quantities taken in any way, the building designers are to be informed before the work is initiated.

Only figured dimensions to be taken from this drawing. Do not scale off this drawing.

Drawing based on Ordnance Survey and/or existing record drawings - design and drawing content subject to Site Survey, Structural Survey, Site Investigations, Planning and Statutory Requirements and Approvals.



EXISTING FRONT ELEVATION SCALE 1:100

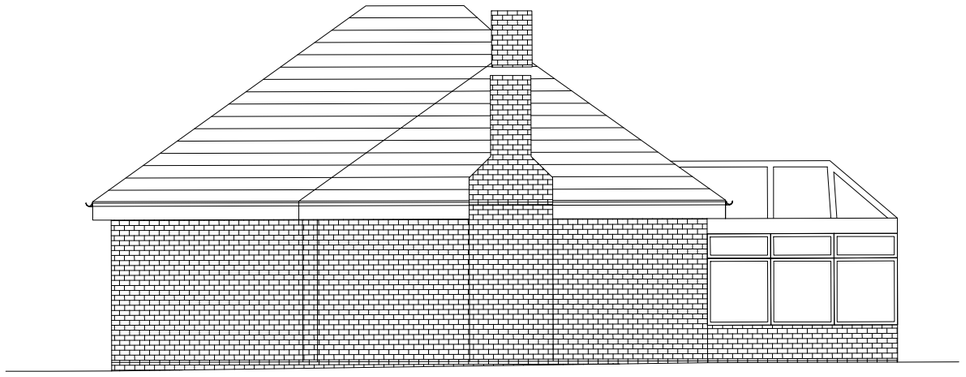

EXISTING SIDE ELEVATION SCALE 1:100



EXISTING REAR ELEVATION SCALE 1:100



EXISTING SIDE ELEVATION SCALE 1:100

NOTES:

1. Red Brick
2. UPVC Cedral Board
3. White Render
4. Clay Roof Tiles
5. Grey Aluminium Windows
6. Grey Aluminium Rooflights

Rev.	Date	Details	Drawn	Checked

Issued for:

PLANNING

Project/Client:
5 Limes Avenue
Barnsley
S75 2JA

Project No: 17-011

Dwg No: A(10)-003

Rev:

Drawing:
Elevations
As Existing

Scale: A/S @A3

Drawn By: s.g. Date: May 17

Checked By: Date:

PLG
THE DISABILITY PROPERTY SPECIALISTS
Southern Office: Camborne House, Courtenay Park, Newton Abbot, TQ12 2HD
Central Office: 176 King Street, London, W6 0RA
T: +44 (0)333 577 0809 F: +44 (0)871 733 4738
www.plg.uk

© Plg Consultants Ltd. Contractors must work only to figured dimensions which are to be checked on site.
Registered Office - Venture House, 27-29 Glasshouse Street, London W1B 5DF. Registered Number - 8046920