


COPYRIGHT: This drawing and design and all the information contained therein is the sole copyright of M J H Design and reproduction in any form is forbidden unless permission is obtained in writing.
NOTES:
All dimensions must be checked on site and not scaled from this drawing.

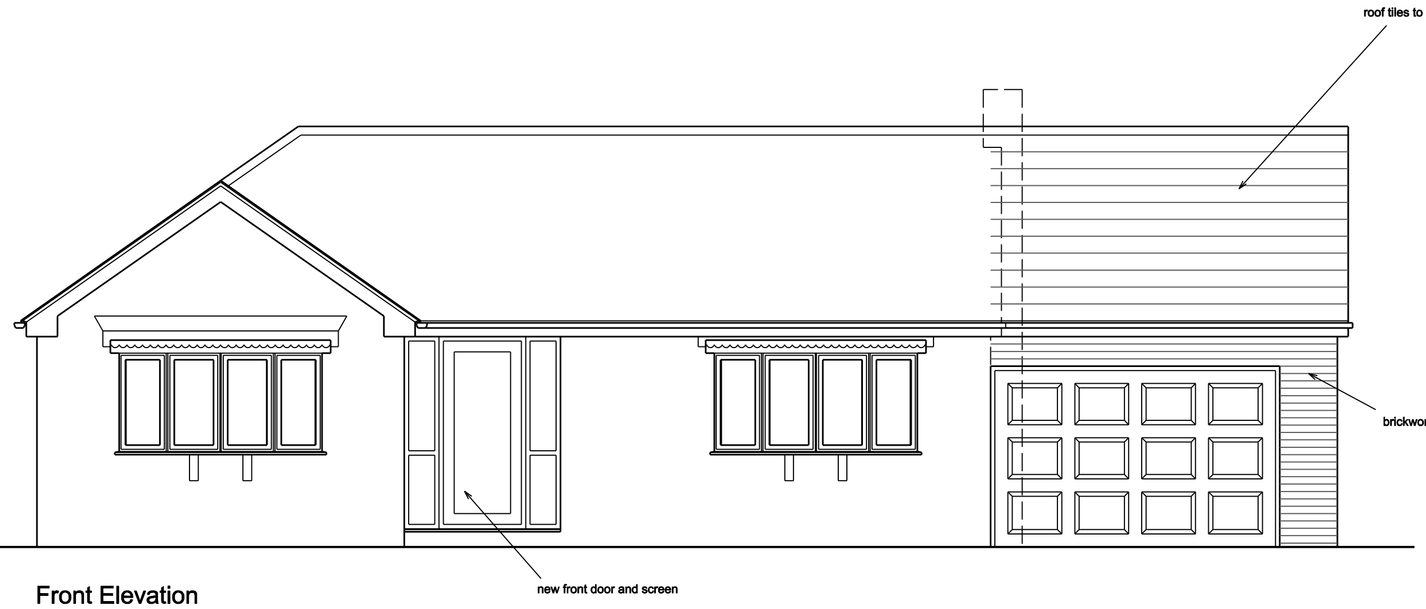


Front Elevation

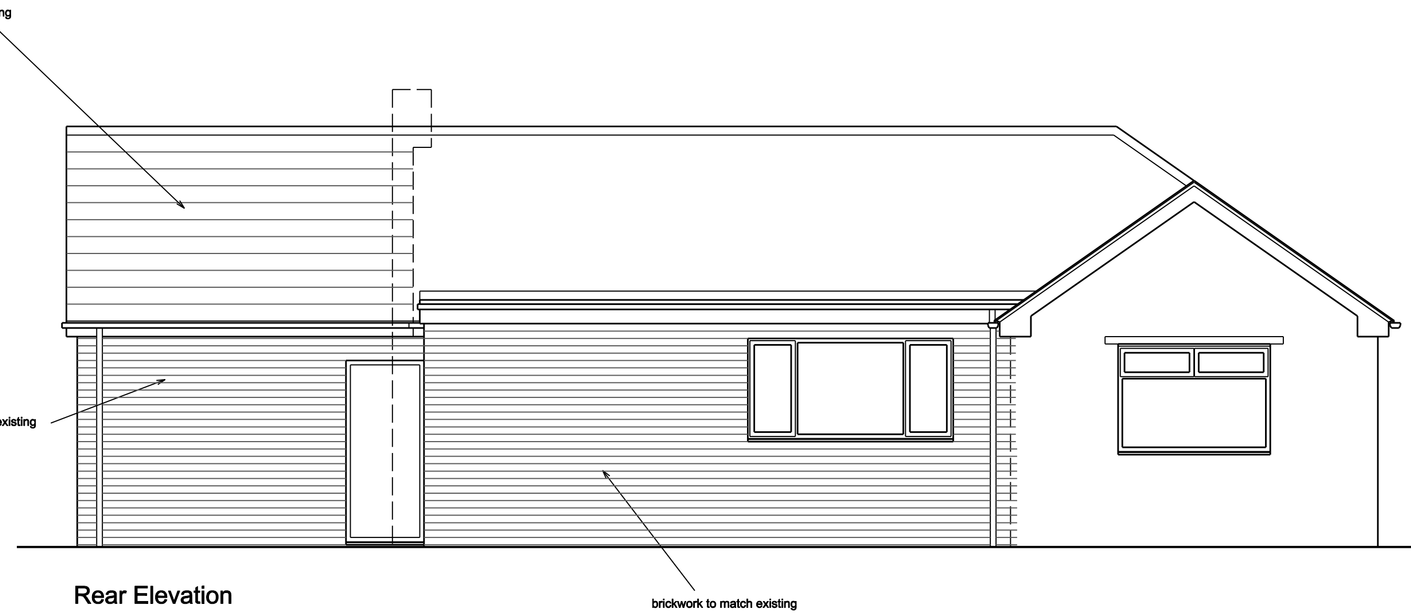


Rear Elevation

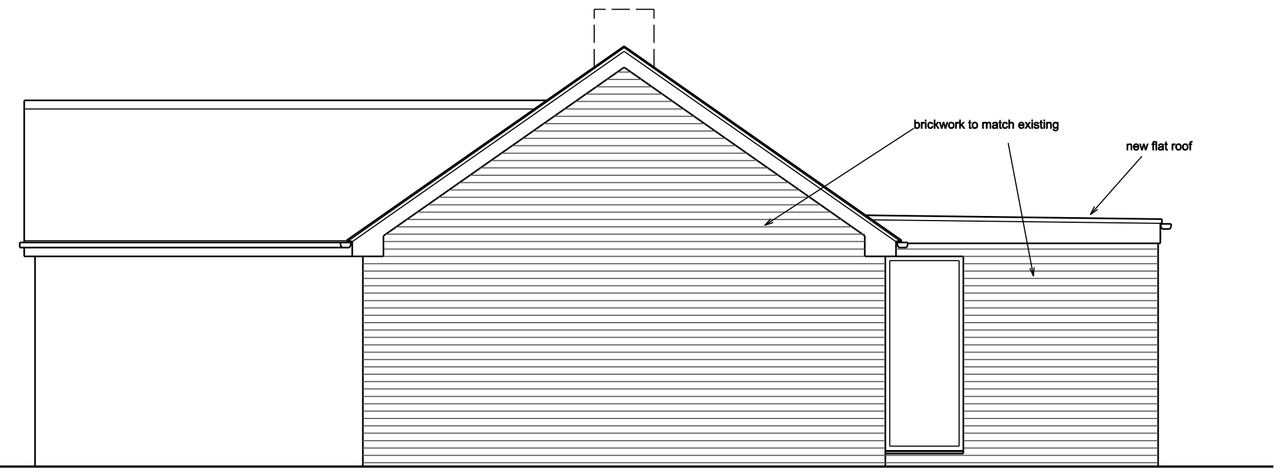

Side Elevation

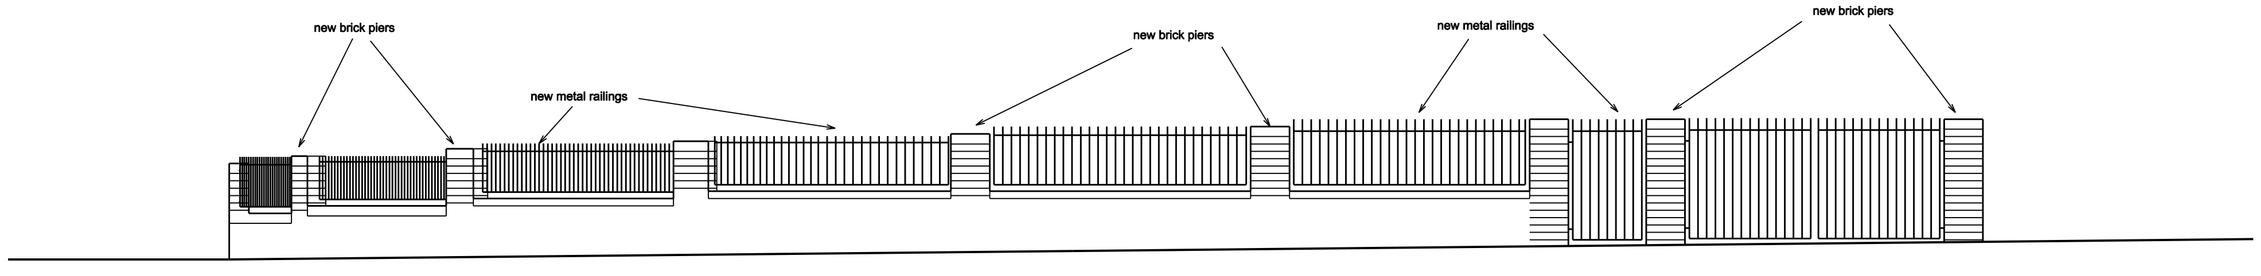

Front Elevation of Boundary Wall

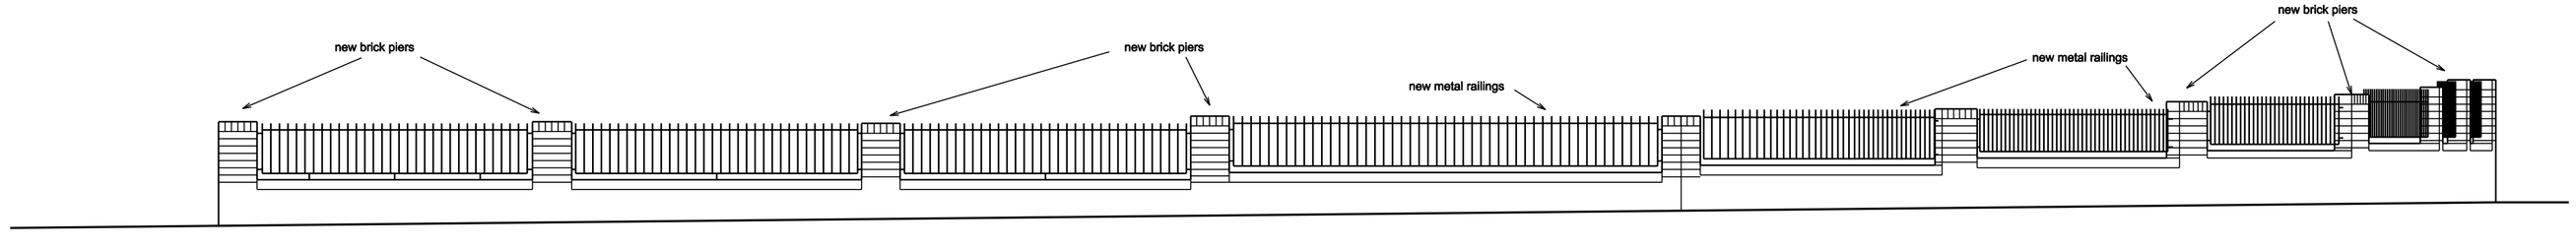

Side Elevation of Boundary Wall

A		
	Date	Revisions

© Copyright

MJH Design
Architectural Services

53 Bartholomew Street
Wombwell
Barnsley
S73 8LB

Tel: 07887548711
e-mail: concorde.mjharper@virgin.net

Client
Mr & Mrs B. Marsh

Project
Proposed Alterations
2 The Paddock
Darfield
Barnsley
S73 9BD

Title
Proposed Elevations

Scale 1:50	
Drawn by MJH	Date Dec 2017
Drawing No. 1123-03	Revision