

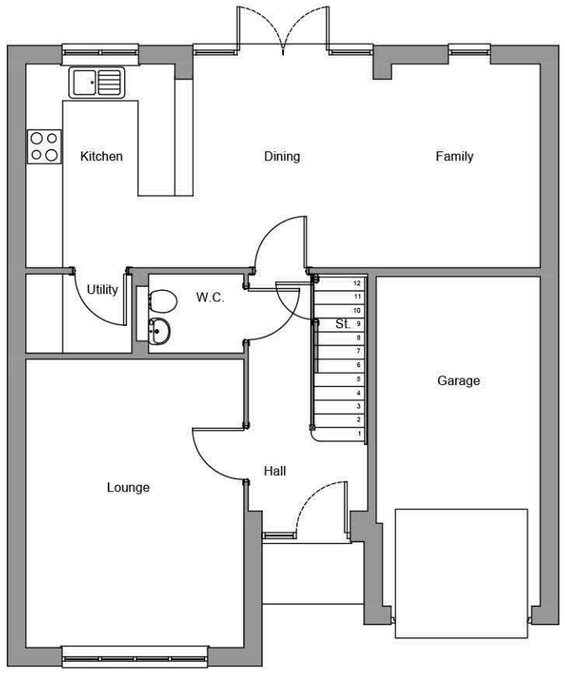


Ground Floor

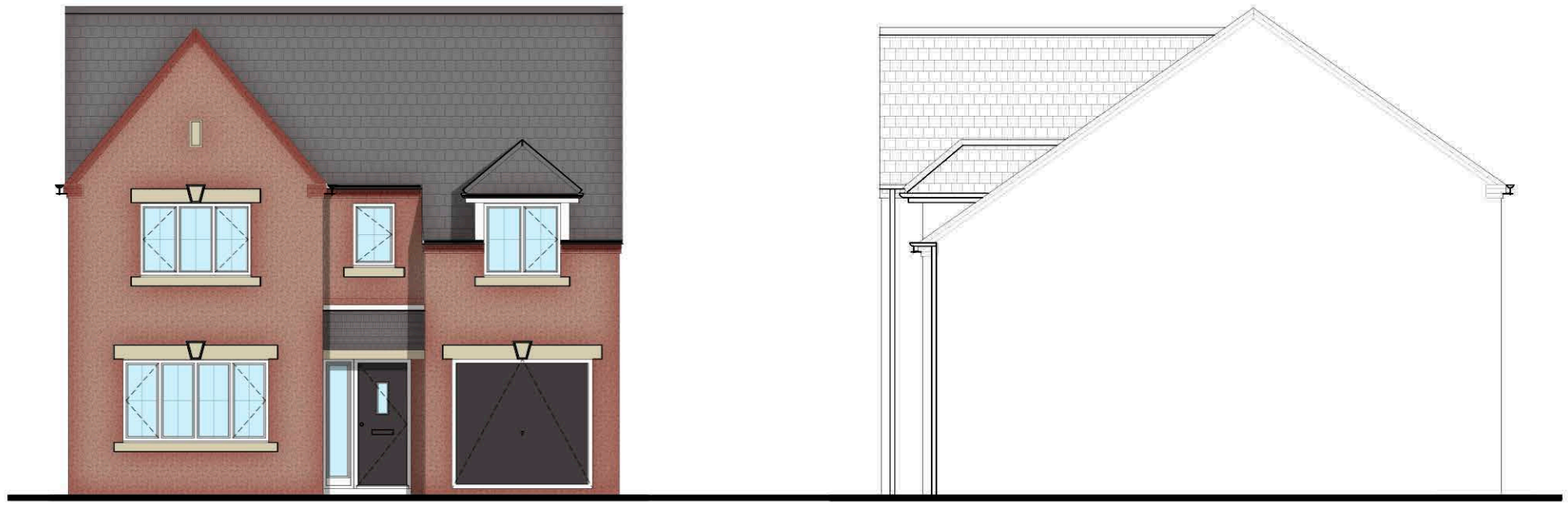


Front Elevation

Side Elevation

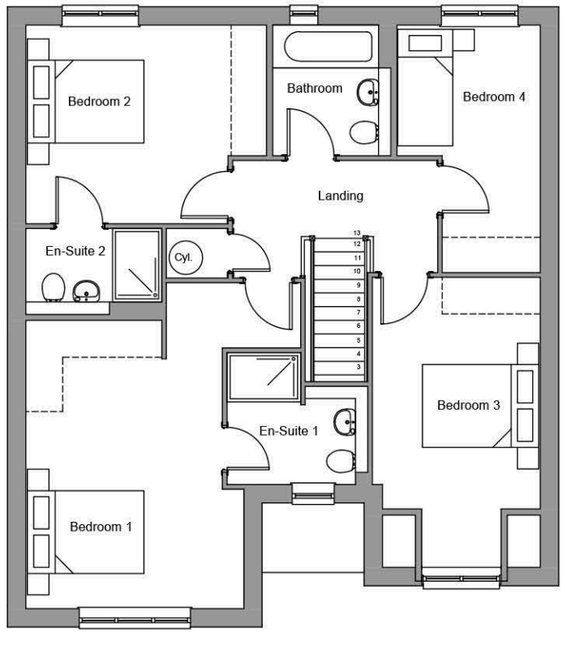

First Floor

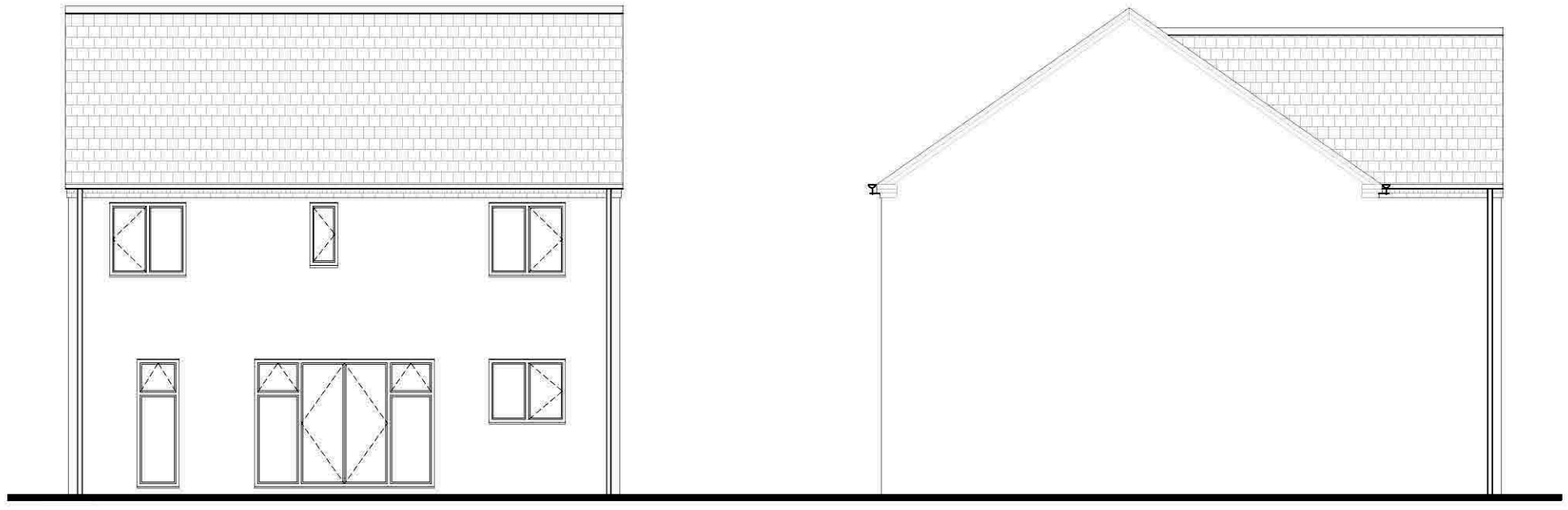

Rear Elevation

Side Elevation

House type drawing to be read in conjunction with plots:
36, 43, 85

Acacia 2015 (T1)

Type 1 (Op)

Planning Drawing

1418 sq ft

Scale	1:100
Date	Feb 15

Drawing No. P - AcaciaT1 (Op)	Rev

Bellway

(Yorkshire Division)
(a member of the Bellway Plc Group of Companies)

2 Deighton Close, Wetherby, West Yorkshire
LS22 7GZ
Tel 01937 583 533 Fax 01937 586 147
www.bellway.co.uk