

Revision	Date
-	-

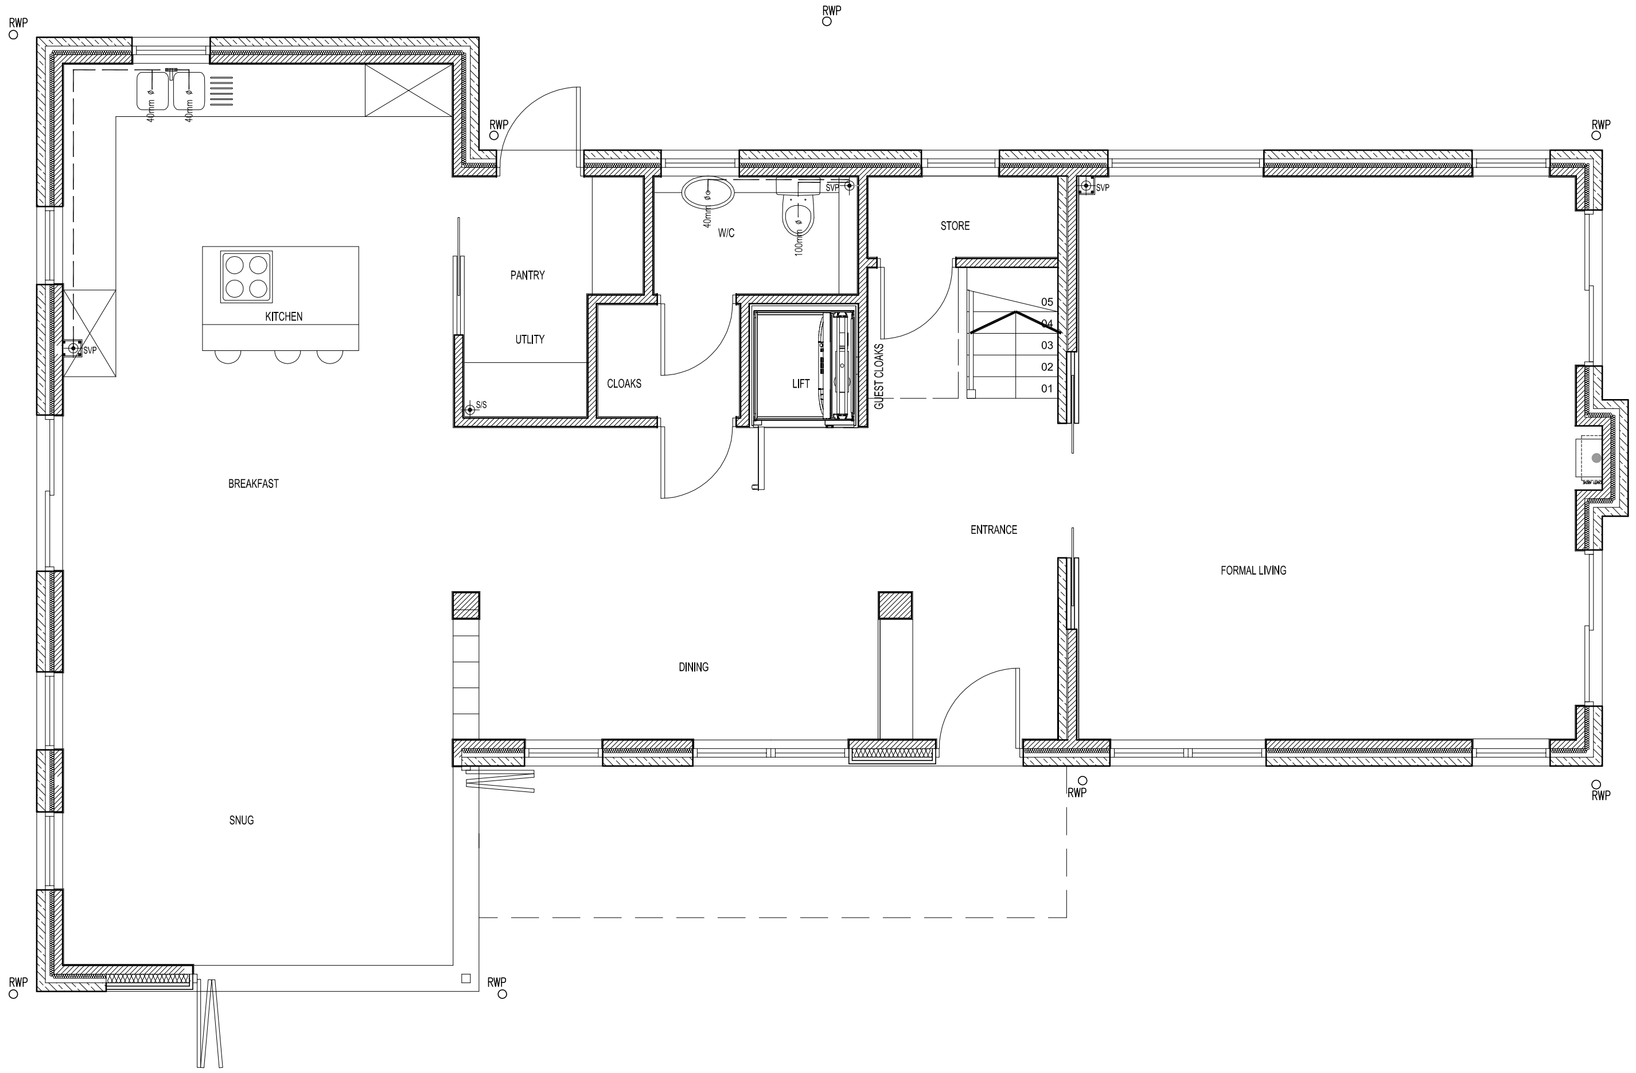


GROUND FLOOR PLAN
SCALE 1:50

LOWER GROUND FLOOR PLAN
SCALE 1:50

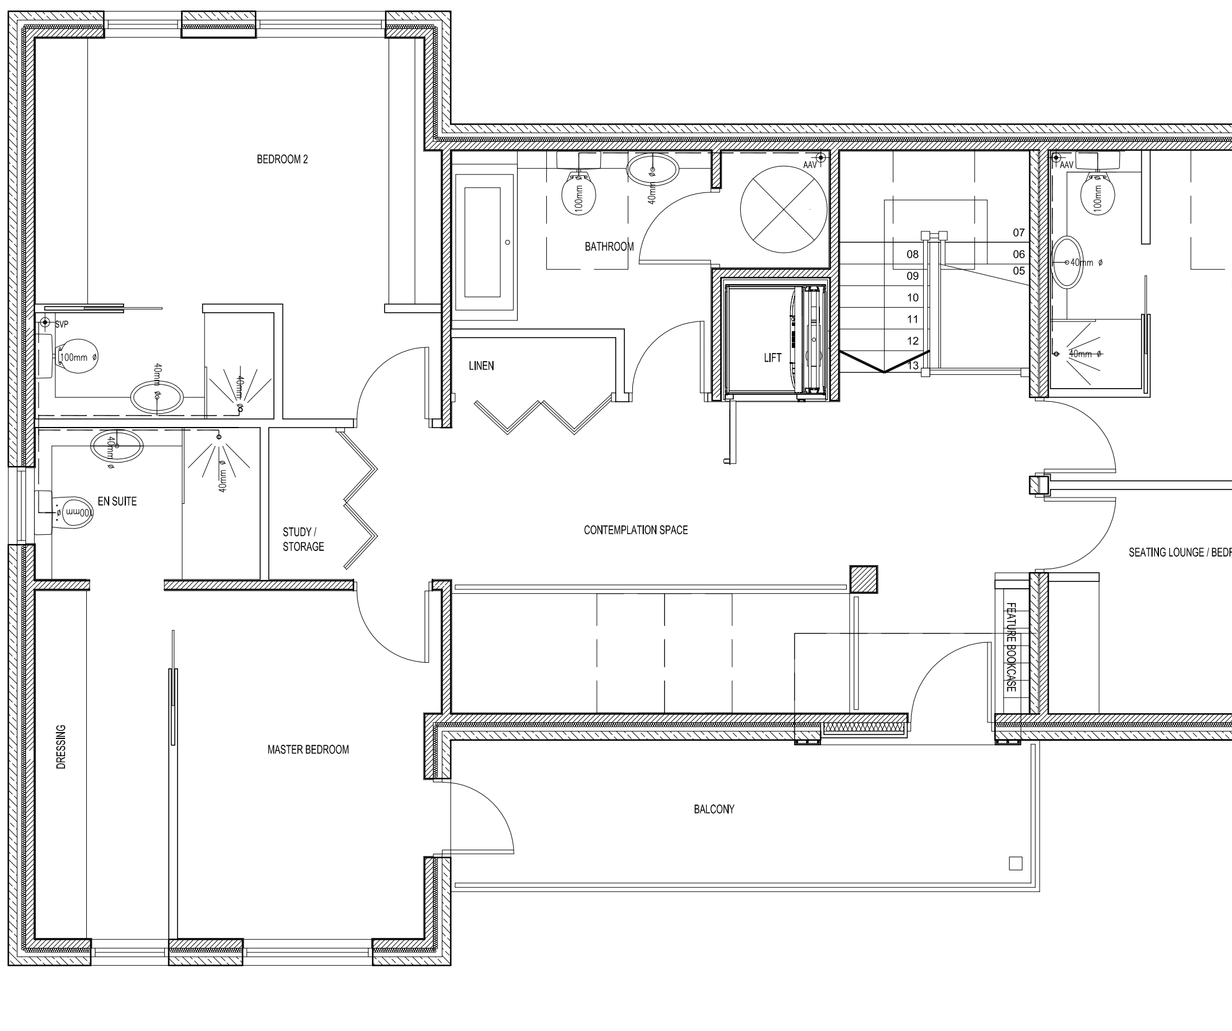

FIRST FLOOR PLAN
SCALE 1:50

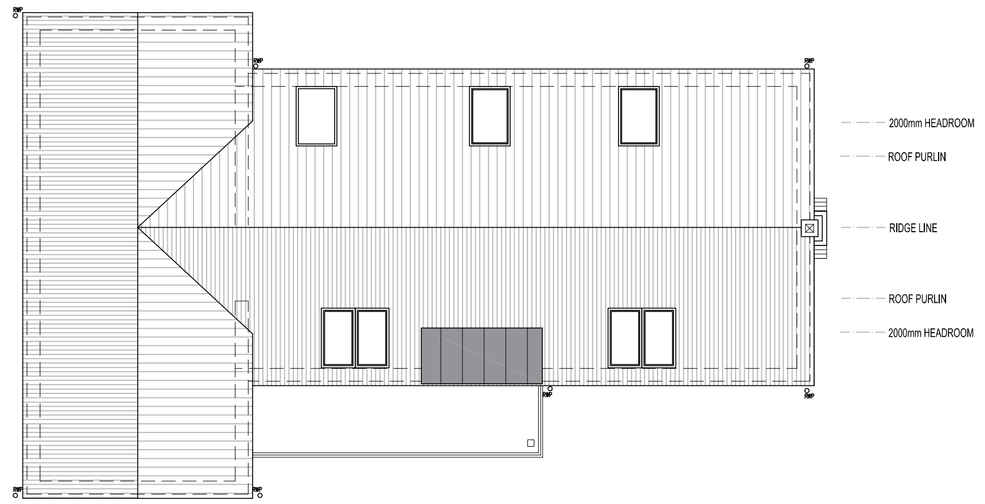

ROOF PLAN
SCALE 1:100

Coda Studios Ltd
70-71 Cornish Place, Cornish Street,
Sheffield, S6 3AF
t: 0114 279 6003 f: 0114 279 6004
e:information@codastudios.co.uk

MR & MRS ELDRED	Client
PLOT 6 - DELF GARTH	Job
OPTION 2	
DODWORTH	Title
FLOOR PLANS	

DRAWN	CHECKED	DATE	SCALE	
			A3 ISSUE:	A1 ISSUE:
TH	AGH	10/2015	-	AS SHOWN

REVISION	DRAWING STATUS	
A	PLANNING	2296-P-602

© COPYRIGHT EXISTS ON THE DESIGNS AND INFORMATION SHOWN ON THIS DRAWING
The Contractor must verify all dimensions on site before making shop drawings or commencing work of any kind. No dimensions to be scaled from this drawing. Architect to be notified of any discrepancies in dimensions immediately.