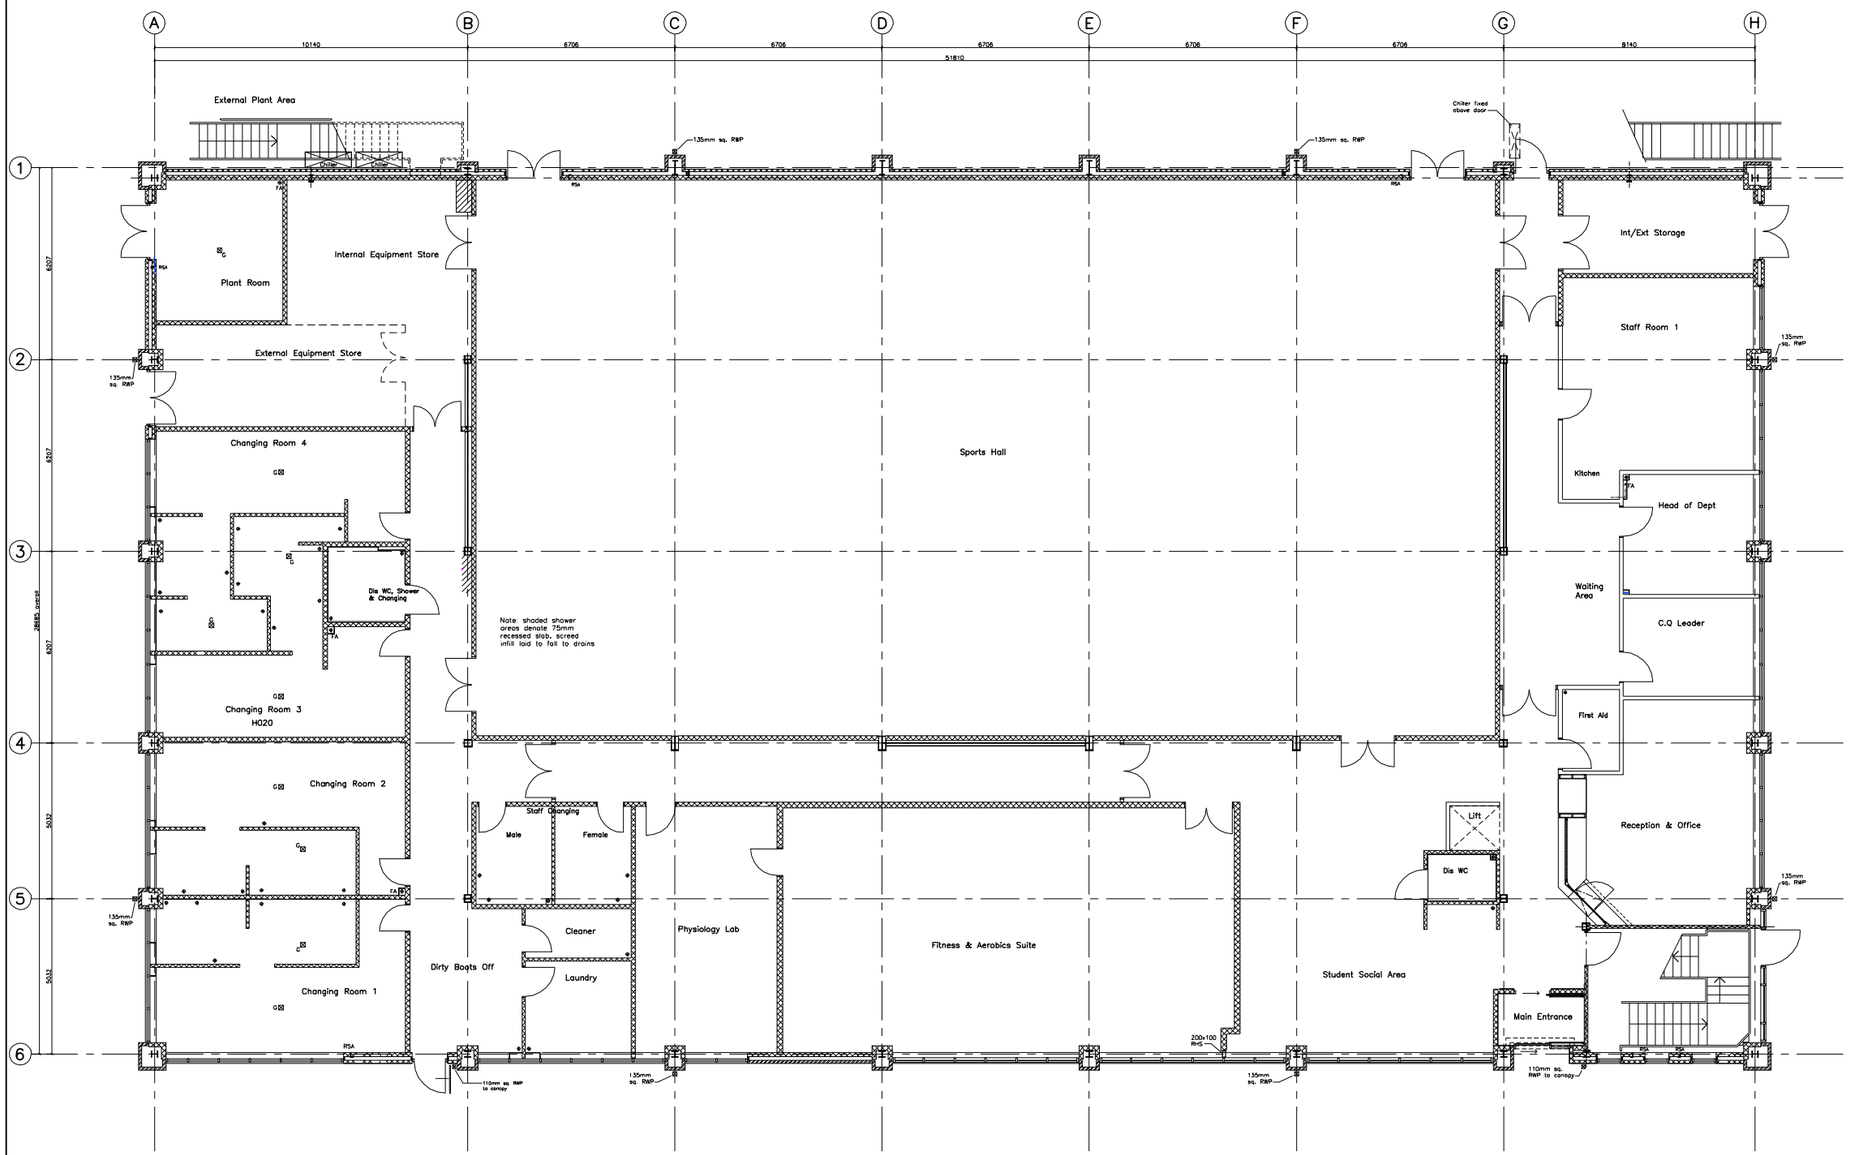



Do not scale from this drawing

The contractor is to check all dimensions on site and report any discrepancies to the architect

All rights described in chapter IV of the copyright, designs and patents act 1988 have been generally asserted

# PLANNING ISSUE

| | | | |
|---|---|---|---|
| C | 19-11-10 | Drawn: PH | Check: PP |

Issued for PLANNING

| | | | |
|---|---|---|---|
| B | 12-11-10 | Drawn: PH | Check: PP |

Issued for TENDER

| | | | |
|---|---|---|---|
| A | 01-09-2010 | Drawn: PH | Check: PP |

Initial Issue

Fulcrum
2 Sidney Street
Sheffield S1 4RH
Telephone +44(0)1142761651
Facsimile +44(0)1142799191
Website www.jeffersonsheard.com

Jefferson Sheard Architects

| | |
|---|---|
| Drawn | PH |
| Check | PP |

Project

Extension to Honeywell Sports Centre

Drawing

Existing GA Ground Floor Plan

| | |
|---|---|
| Scale | 1:200@A1 |
| Date | 01-09-2010 |
| Ref. | 0012 |
| Number | 0001 |
| Rev. | C |