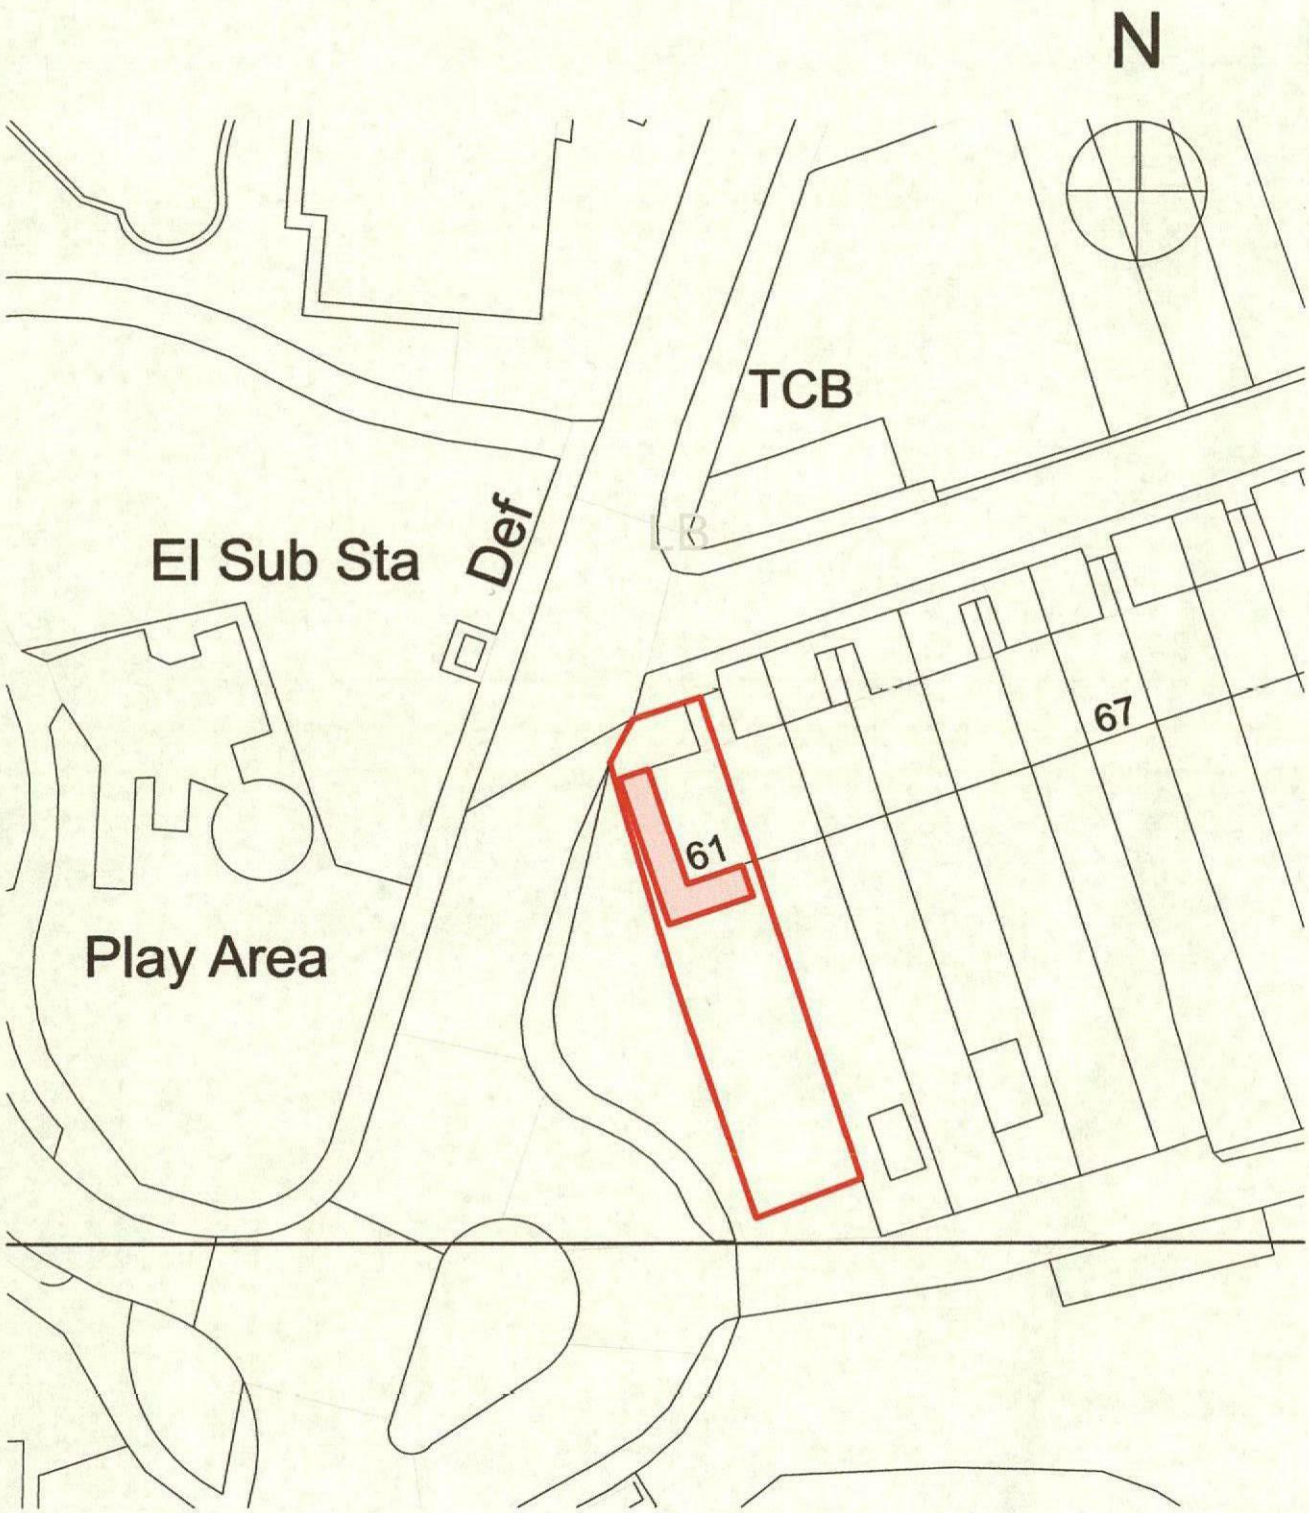


Alan Robinson
Chartered Architect BA Dip Arch RIBA, BSc (Hons)PM
2 Gawber Road, Barnsley S75 2AF
Tel/Fax 01226 286066 Mob 07947808933

Ground Floor (19)

Drawing Name **Site Plan**


Client **Stock**

Project: **Proposed Conservatory at 61 Low Row, Darton, Barnsley**

Drawing Scale: 1/500

Rev:

N

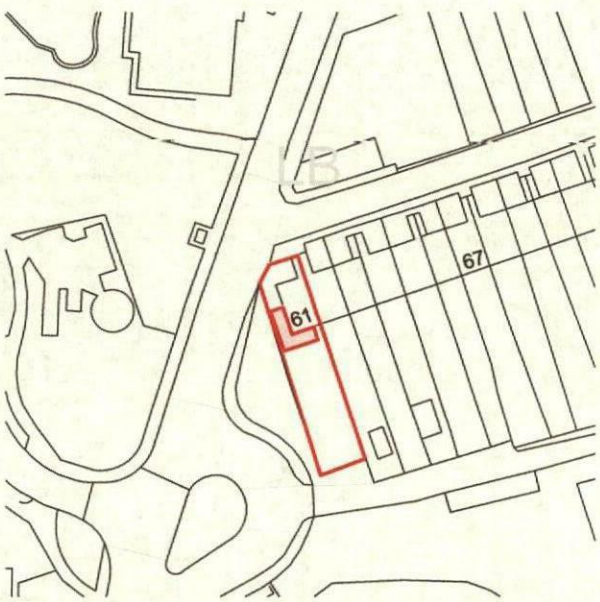

0. Ground Floor (20) 1:1250

Alan Robinson
Chartered Architect BA Dip Arch RIBA, BSc (Hons)PM
2 Gawber Road, Barnsley S75 2AF
Tel/Fax 01226 286066 Mob 07947808933

Drawing Name **Site Plan**

Client **Stock**

Project: **Proposed Conservatory at 61 Low Row, Darton, Barnsley**

Drawing Scale: 1/1250

Rev: