

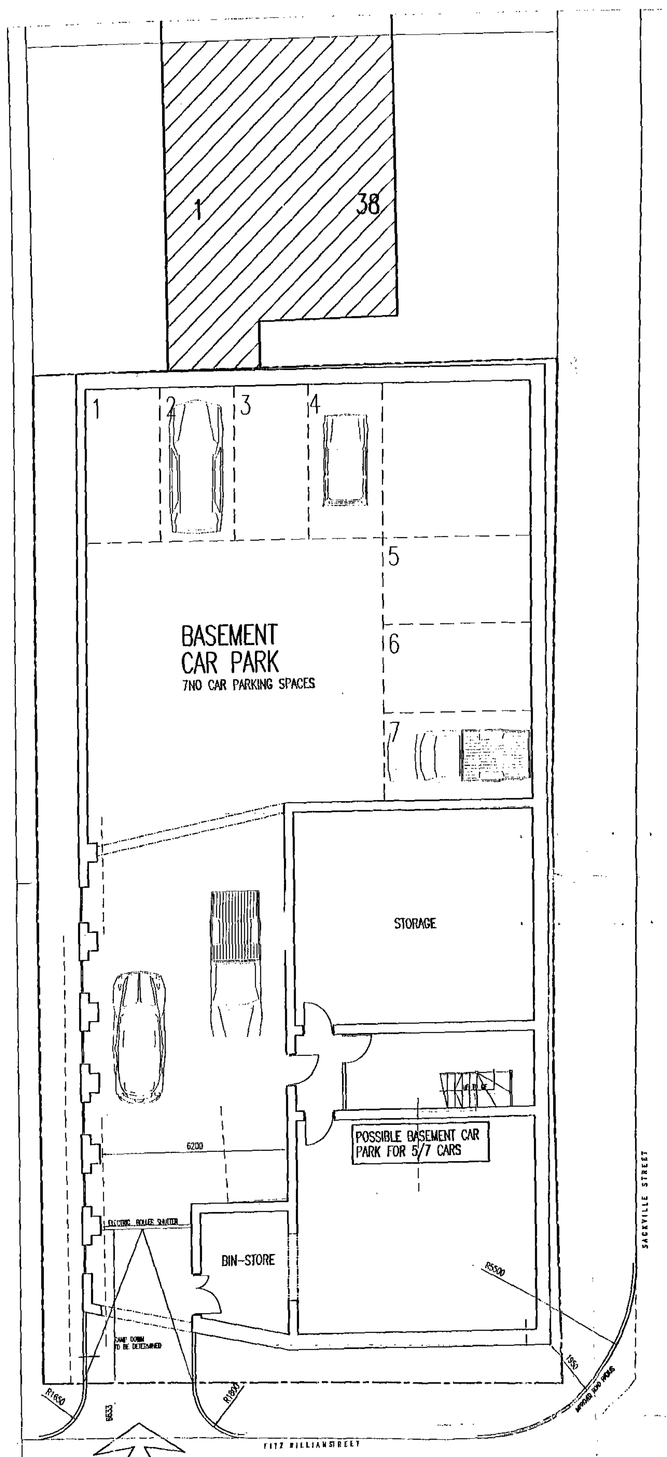



BASEMENT FLOOR PLAN

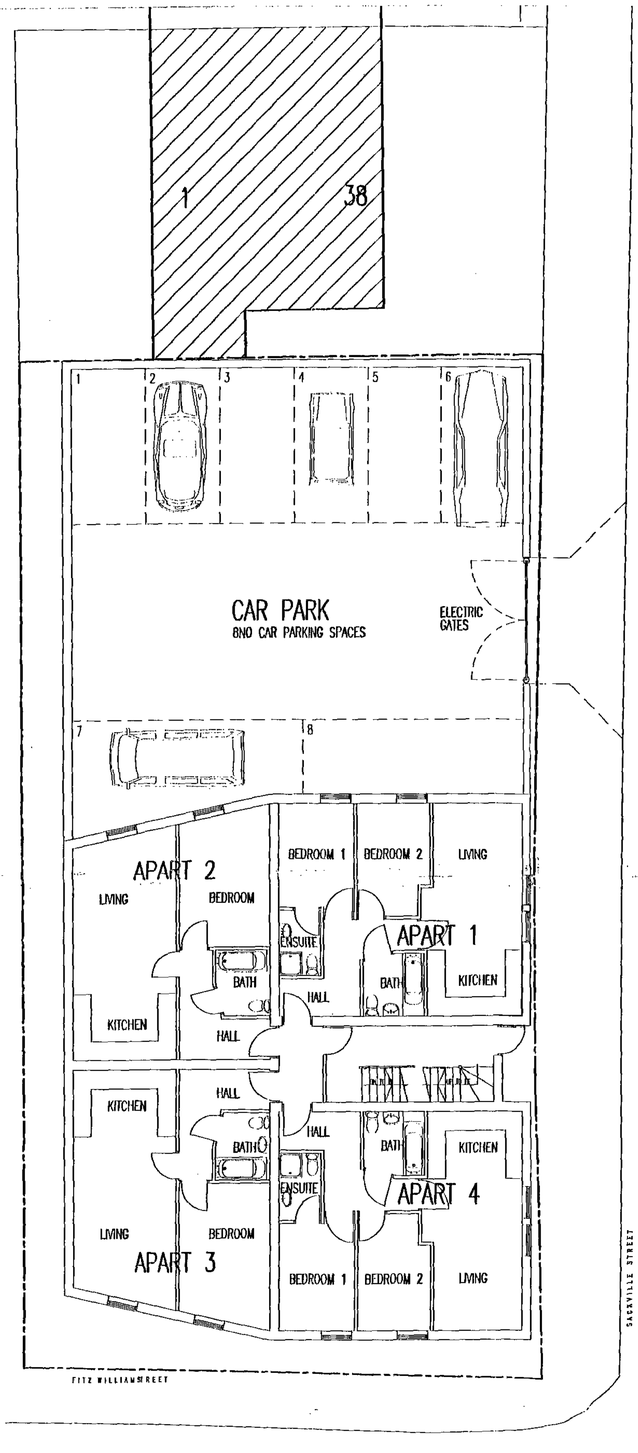

GROUND FLOOR PLAN

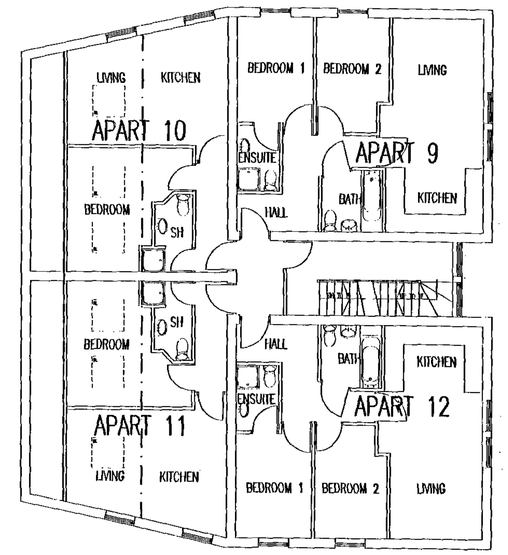


SECOND FLOOR PLAN

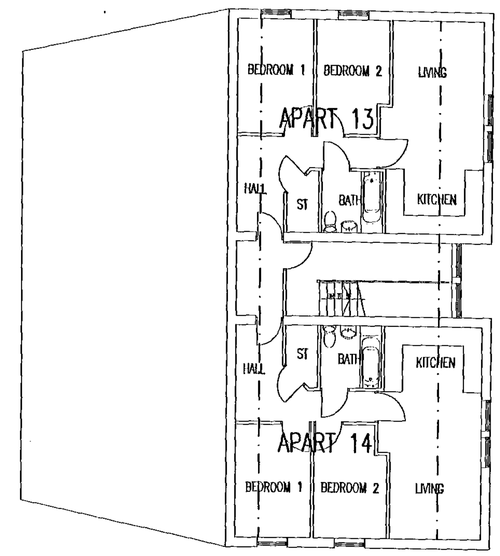

THIRD FLOOR PLAN

FIRST FLOOR PLAN

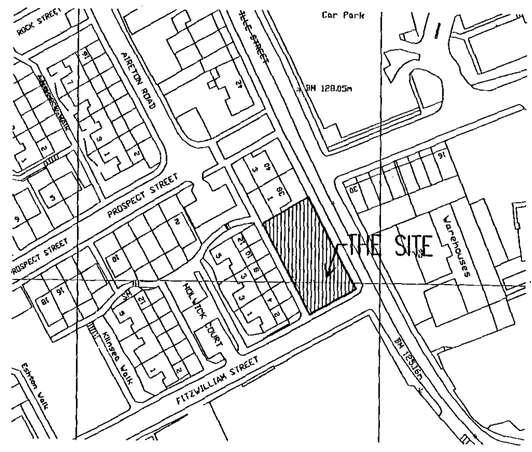

LOCATION PLAN

GARAGE ACCESS


APPROVED
- 2 FEB 2005

ARCHITECTS BARNSLEY LEEDS BRADFORD	1. THIS DRAWING AND THE COPYRIGHTS AND PATENTS INTERLIN ARE THE PROPERTY OF NUTTALL YARWOOD & PARTNERS LIMITED REGISTERED IN ENGLAND AND WALES No. 4631338 AND MAY BE USED OR REPRODUCED ONLY UNDER CONTRACT. 2. CONTRACTORS AND SUB-CONTRACTORS MUST CHECK AND AGREE ALL DIMENSIONS BEFORE PREPARING SHOP DRAWINGS OR COMMENCING WORK ON SITE 3. CONTRACTORS ARE RESPONSIBLE FOR INFORMING THE ARCHITECT OF ANY DISCREPANCY DISCOVERED ON THIS DRAWING OR BETWEEN THIS DRAWING AND ANY OTHER RELATED DOCUMENT ISSUED UNDER THE STANDARD FORM OF CONTRACT IN RESPECT OF THE WORK. 4. WRITTEN DIMENSIONS ONLY ARE TO BE USED FROM THIS DRAWING. IF IN ANY DOUBT ASK FOR CLARIFICATION.	Notes.


Revisions.					
Date	Suffix	Description	Date	Suffix	Description
20-12-04	A	PLANS AMENDED TO COMMENTS MADE BY PLANNERS			
20-01-2005	B	REVISED TO COMMENTS BY L.A. HIGHWAYS DEPT.			

NUTTALL YARWOOD & PARTNERS LIMITED
CHARTERED ARCHITECTS
The Grove, High Street, Dodworth, Barnsley, S75 3RQ. Tel: 01226 206771. Fax: 01226 200899. E-mail: nyp.barnsley@btconnect.com
The Old Primary School, Calverley Road, Oulton, Leeds, LS26 8JQ. Tel: 0113 2822100. Fax: 0113 2822213. E-mail: nyp.leeds@btconnect.com
120 Main Street, Burley-in-Wharfedale, LS29 7JK. Tel: 01943 864141. Fax: 01943 862300. E-mail: nyp.bradford@btinternet.com


Project.	REDEVELOPMENT OF FITZWILLIAM INN 24 SACKVILLE STREET, BARNSLEY	Client.	THE MERRY MONK INNS LTD
Drawing Title.	PROPOSED APARTMENTS SKETCH SCHEME FLOOR PLANS & LOCATION PLAN	Date. AUGUST 2004	Scale. 1:100/1000
		Ref. 35/20	Dwg. No. SK02 Rev. B

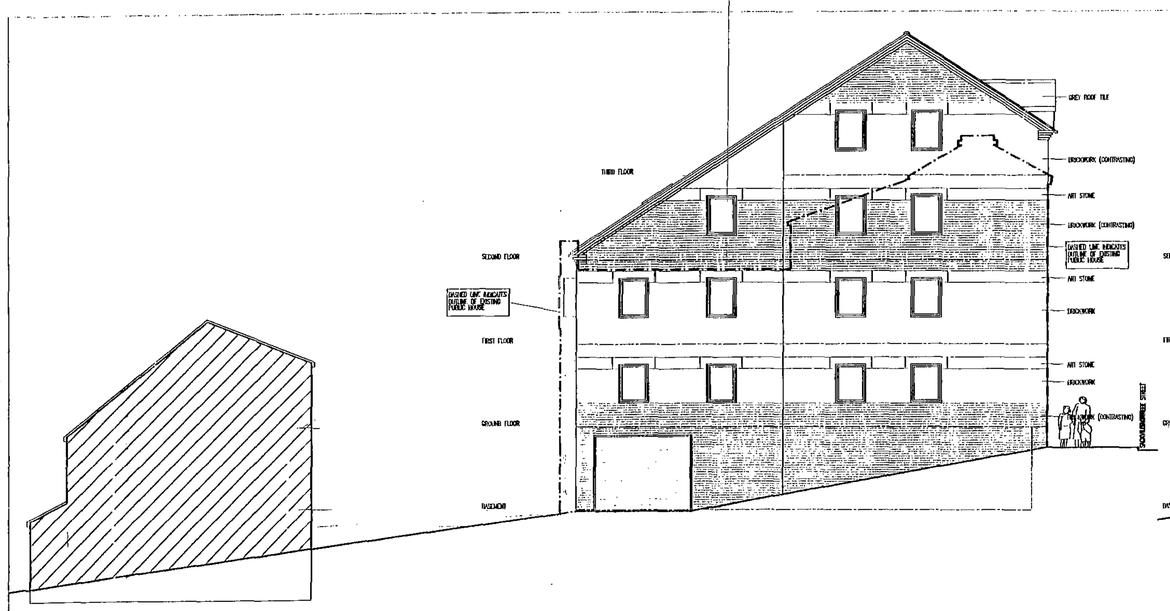


SIDE ELEVATION TO FITZWILLIAM STREET

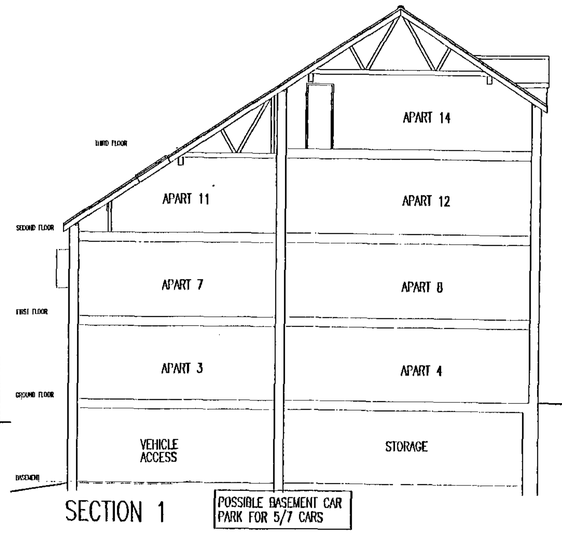


SECTION 1

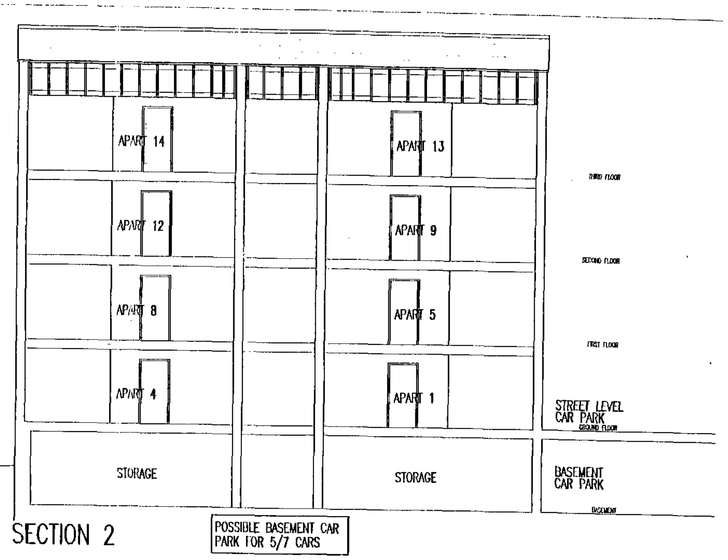


SECTION 2

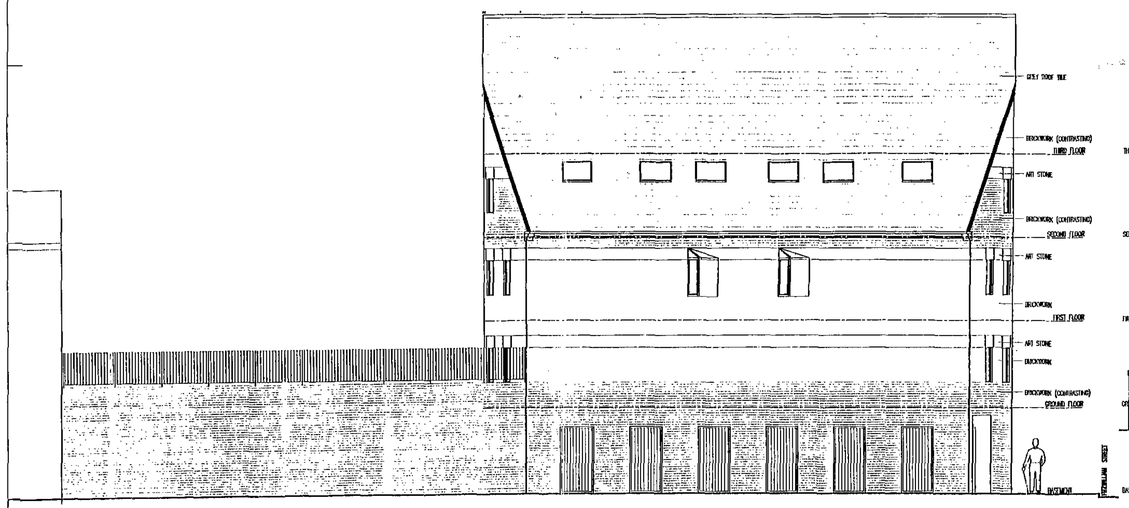

REAR ELEVATION TO COLBY WALK

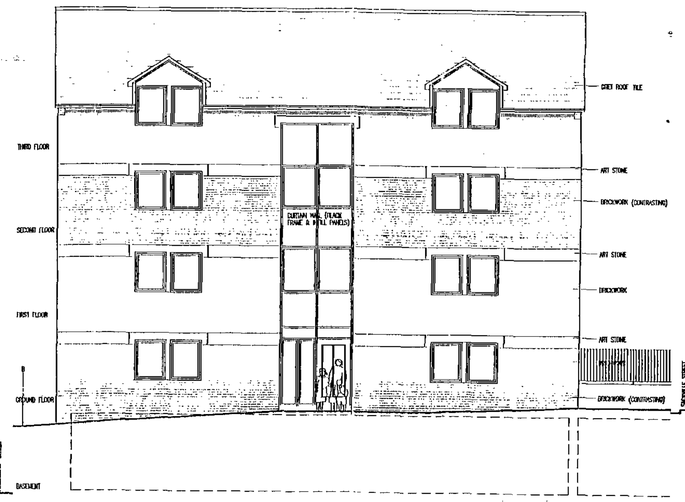

FRONT ELEVATION TO SACKVILLE STREET

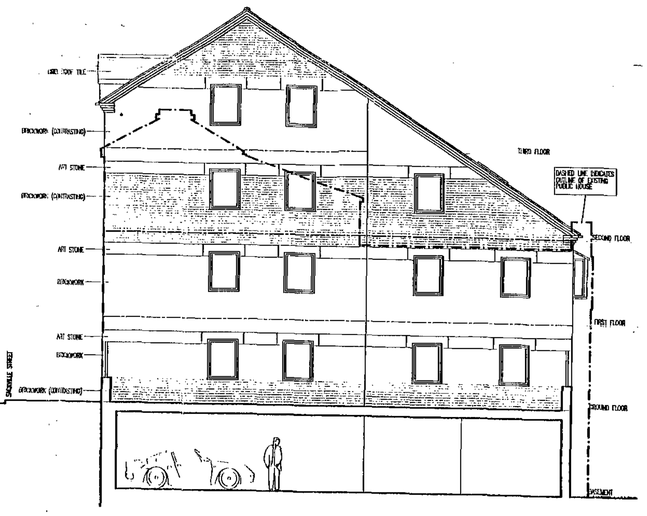

SIDE ELEVATION

BARNSLEY Metropolitan Borough Council
APPROVED TOWN PLANNING
7 FEB 2005

ARCHITECTS
BARNSLEY LEEDS BRADFORD

1. THIS DRAWING AND THE COPYRIGHTS AND PATENTS THEREIN ARE THE PROPERTY OF NUTTALL YARWOOD & PARTNERS LIMITED REGISTERED IN ENGLAND AND WALES No. 4631338 AND MAY BE USED OR REPRODUCED ONLY UNDER CONTRACT.

2. CONTRACTORS AND SUB-CONTRACTORS MUST CHECK AND AGREE ALL DIMENSIONS BEFORE PREPARING SHOP DRAWINGS OR COMMENCING WORK ON SITE.

3. CONTRACTORS ARE RESPONSIBLE FOR INFORMING THE ARCHITECT OF ANY DISCREPANCY DISCOVERED ON THIS DRAWING OR BETWEEN THIS DRAWING AND ANY OTHER RELATED DOCUMENT ISSUED UNDER THE STANDARD FORM OF CONTRACT IN RESPECT OF THE WORK.

4. WRITTEN DIMENSIONS ONLY ARE TO BE USED FROM THIS DRAWING. IF IN ANY DOUBT ASK FOR CLARIFICATION.

Notes.
ALL MATERIALS TO BE AGRRED WITH L.A. PLANNING DEPT


Revisions.

Date	Suffix	Description	Date	Suffix	Description
08-09-2004	A	OUTLINE & EXISTING PUBLIC HOUSE INDICATED, G.L.'S ADJUSTED TO SHOW RISE FALLS.			
30-09-2004	B	REAR ELEVATION TO COLBY WALK REVISED TO MP ROOF.			
20-12-2004	C	ELEVATION REVISED TO COMMENTS MADE BY PLANNERS			
20-01-2005	D	REVISED TO COMMENTS BY L.A. HIGHWAYS DEPT.			


NUTTALL YARWOOD & PARTNERS LIMITED
CHARTERED ARCHITECTS

The Grove, High Street, Dodworth, Barnsley, S75 3RD. Tel: 04226-206771. Fax: 01226 200369. E-mail: nyp.barnsley@btconnect.com
The Old Primary School, Calverley Road, Rodley, Leeds, LS26 8JQ. Tel: 0113 2822100. Fax: 0113 2822213. E-mail: nyp.leeds@btconnect.com
120 Main Street, Burley-in-Wharfedale, LS29 7JX. Tel: 01943 864441. Fax: 01943 862300. E-mail: nyp.bradford@btinternet.com


Project	REDEVELOPMENT OF FITZWILLIAM INN 24 SACKVILLE STREET, BARNSLEY	Client.	THE MERRY MONK INNS LTD
Drawing Title.	PROPOSED APARTMENTS SKETCH SCHEME ELEVATIONS	Date. AUGUST 2004	Scale. 1:100
		Ref. 35/20	Dwg. No. SK01 Rev. D

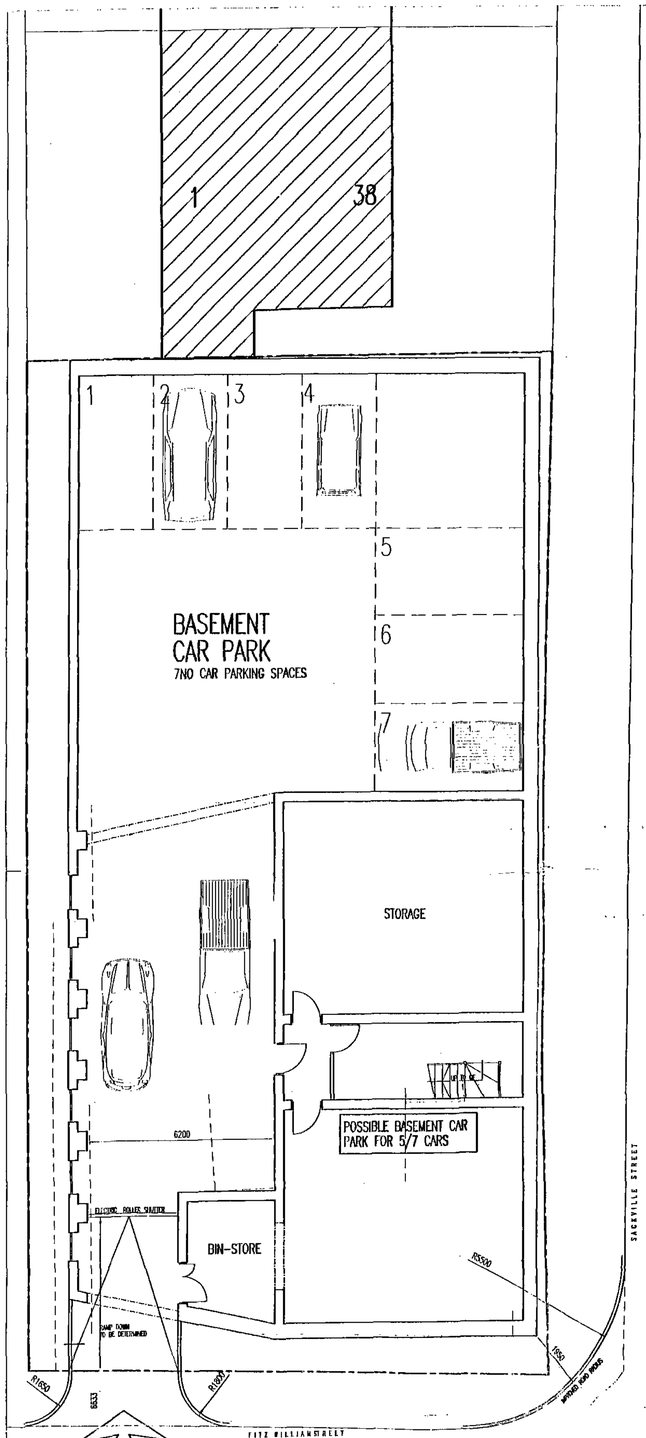


BASEMENT FLOOR PLAN

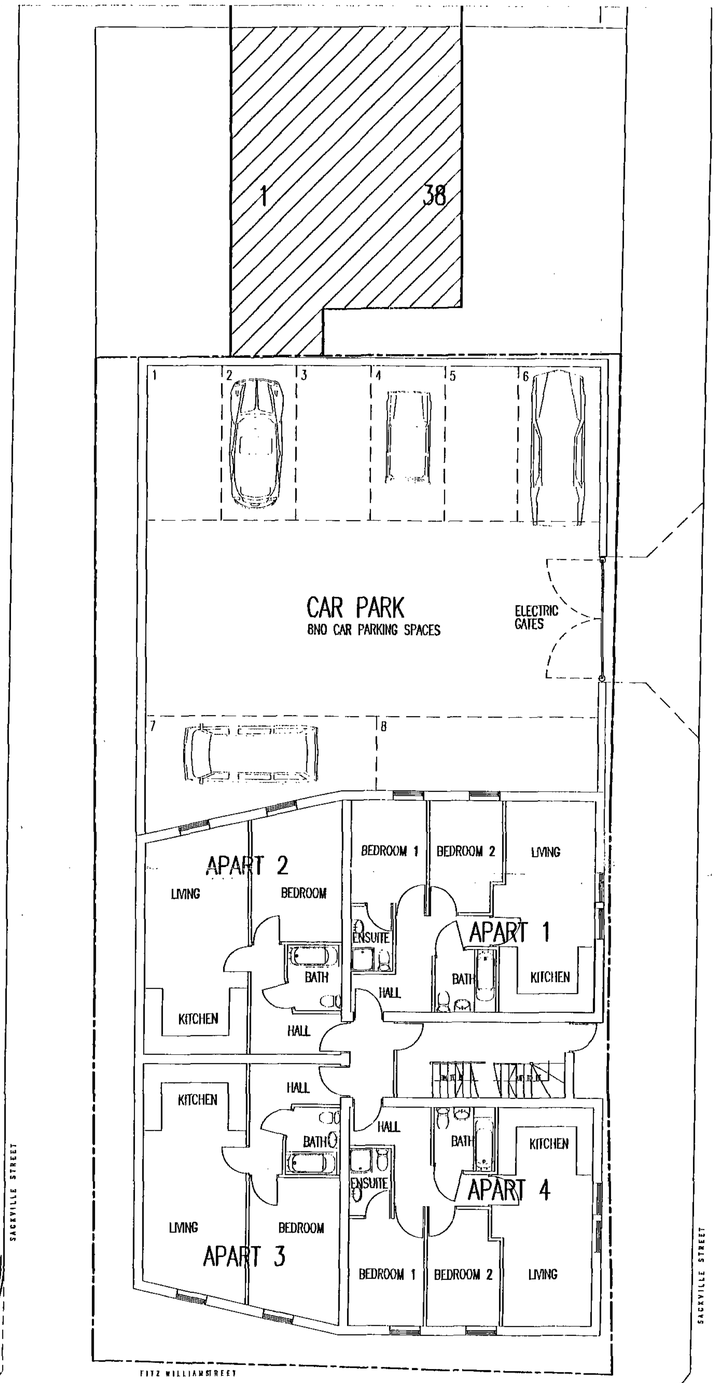


GROUND FLOOR PLAN

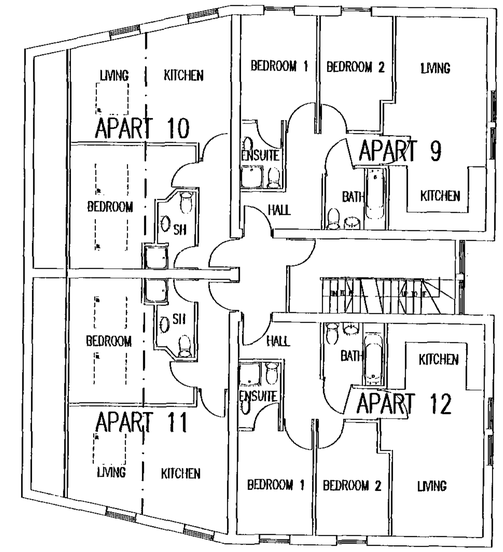


SECOND FLOOR PLAN

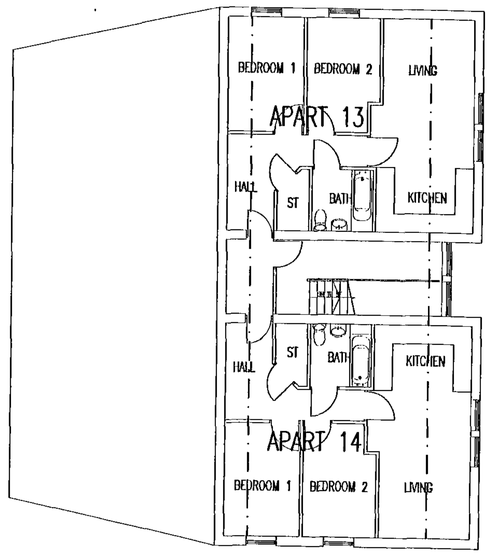

THIRD FLOOR PLAN

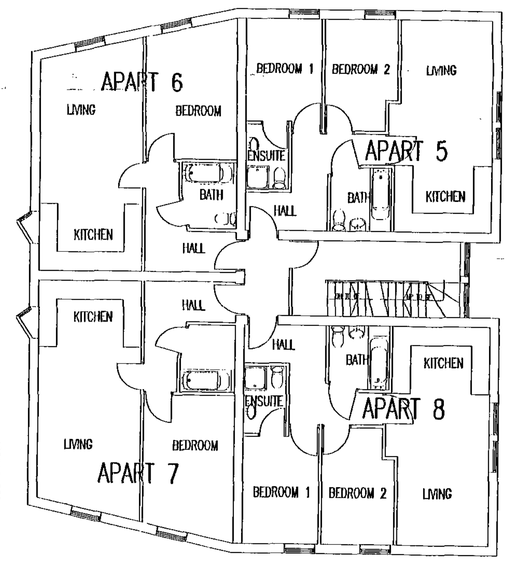

FIRST FLOOR PLAN

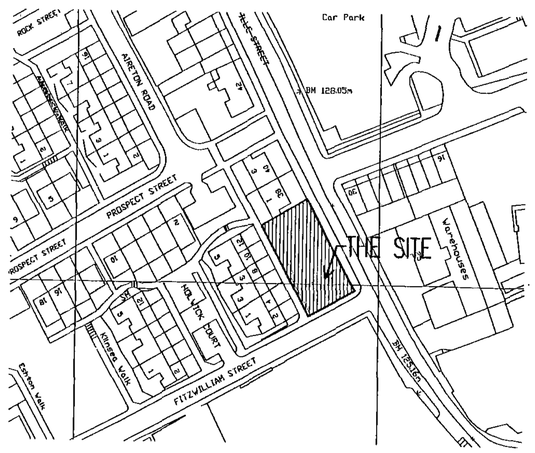

LOCATION PLAN

NORTH

APPROVED
- 2 FEB 2005

GARAGE ACCESS

ARCHITECTS
BARNSLEY LEEDS BRADFORD

1. THIS DRAWING AND THE COPYRIGHTS AND PATENTS THEREIN ARE THE PROPERTY OF NUTTALL YARWOOD & PARTNERS LIMITED REGISTERED IN ENGLAND AND WALES No. 4631330 AND MAY BE USED OR REPRODUCED ONLY UNDER CONTRACT.

2. CONTRACTORS AND SUB-CONTRACTORS MUST CHECK AND AGREE ALL DIMENSIONS BEFORE PREPARING SHOP DRAWINGS OR COMMENCING WORK ON SITE

3. CONTRACTORS ARE RESPONSIBLE FOR INFORMING THE ARCHITECT OF ANY DISCREPANCY DISCOVERED ON THIS DRAWING OR BETWEEN THIS DRAWING AND ANY OTHER RELATED DOCUMENT ISSUED UNDER THE STANDARD FORM OF CONTRACT IN RESPECT OF THE WORK.

4. WRITTEN DIMENSIONS ONLY ARE TO BE USED FROM THIS DRAWING. IF IN ANY DOUBT ASK FOR CLARIFICATION.

Notes.

Revisions.

Date	Suffix	Description	Date	Suffix	Description
20-12-04	A	PLANS REVISED TO COMMENTS MADE BY PLANNERS			
20-01-2005	B	REVISED TO COMMENTS BY L.A. HIGHWAYS DEPT.			

NUTTALL YARWOOD & PARTNERS LIMITED
CHARTERED ARCHITECTS
The Grove, High Street, Dodworth, Barnsley, S75 3RQ. Tel: 01226 206771. Fax: 01226 200989. E-mail: nyp.barnsley@btconnect.com
The Old Primary School, Calverley Road, Cullon, Leeds, LS26 8JD. Tel: 0113 2822100. Fax: 0113 2822213. E-mail: nyp.leeds@btconnect.com
120 Main Street, Burley-in-Wharfedale, LS29 7JX. Tel: 01943 864141. Fax: 01943 862300. E-mail: nyp.bradford@btinternet.com

Project. REDEVELOPMENT OF FITZWILLIAM INN 24 SACKVILLE STREET, BARNSLEY	Client. THE MERRY MONK INNS LTD
Drawing Title. PROPOSED APARTMENTS SKETCH SCHEME FLOOR PLANS & LOCATION PLAN	Date. AUGUST 2004 Scale. 1:100/1000
	Ref. 35/20 Dwg. No. SK02 Rev. B