
Created By:


KNAPTON

Knapton ©


Homes By Strata House Type – Toulon

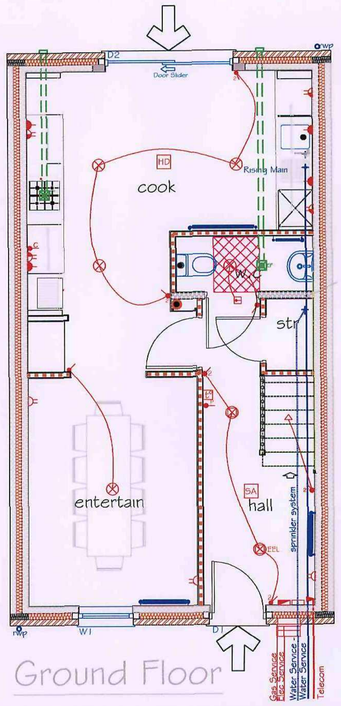


Ground Floor

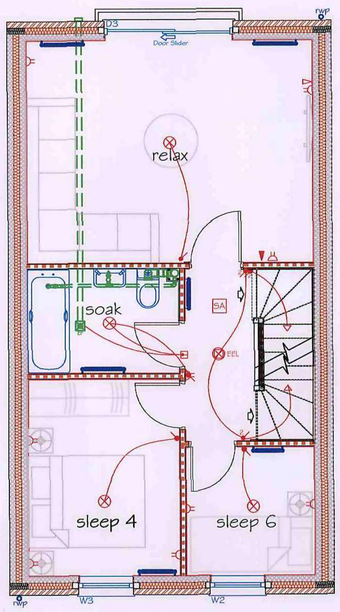

First Floor

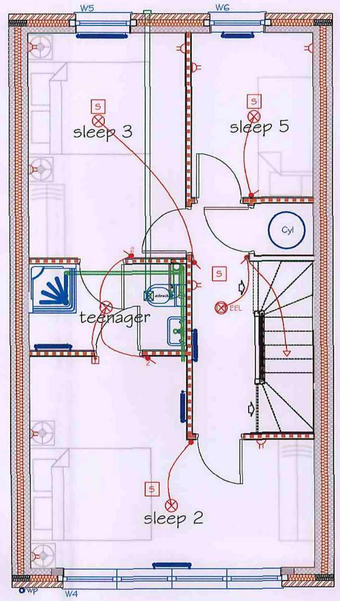

Second Floor

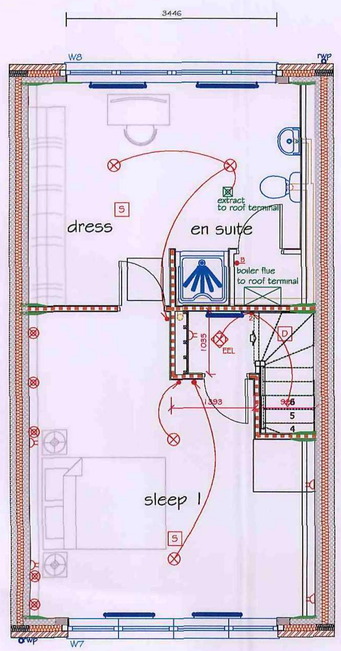

Third Floor

All work to be carried out in accordance with the requirements of the Building Regulations,Water Authority and the Construction (Design and Management) Regulations currently in force.

Do not scale from this drawing. Architect to be notified of any discrepancies.

Verify relevant dimensions on site before commencing work or preparing shop drawings. This drawing is copyright.

Rev:	Date:	Action:
A:	18-10-06:	Drawings updated to suite comments made during the meeting on 04-10-06
B:	23-10-06:	Radiator Positions added as per Coates Design Partnership ltd design.
C:	27-10-06:	House types ammended to suite comments made during the meeting on 25/10/06
D:	16/1/07	Revised to suit ammendments to Lanoges.
E:	01-02-07:	Revised to suit "G-Life" detail and information addition.
F:	19-03-07	Kitchen design added to suit details sent from David Charles via email on 16-03-07
G:	11-05-07:	Amended to suit Strata req's
H:	01-06-07:	450mm added to overall length as per Strata request.
I:	08-06-07:	Updated Kitchen design added.
J:	19-06-07:	Radiator position to Entertain and Sleep 4 repositioned
K:	04-07-07:	Sprinkler outlet positions indicated
L:	04-07-07	Step up to entertain removed to suit Strata requirements
M:	17-07-07	D2 & D3 opening altered 2100mm
N:	01-08-07	Class A engineering bricks added to lintel positions as per structural engineers report
O:	06-08-07	Square footage amended to read 1687sq.ft
P:	07-08-07	Minor ammendments in Soak in accordance with 03-08-07 Life range amendments
Q:	15-11-07	Relax layout reconfigured D243 lintel note added. Third floor flanking walls removed and floor area revised to 1780sqft
R:	03-12-07	Sprinkler water service route shown. Teenager repositioned and Third Floor re-configured
S:	07-12-07	Bedroomnumbers corrected
T:	20-12-07	Bedroom numbers corrected stud wall reinstated between FF relax and soak
U:	02-01-08	Ammendments made in line with C.Day email dated 18-12-07 -D1 handed -Heating control programmer to be located in hallway -jack and jill ensuite doors adjusted -Third flr dressfen suite window amended. Window no's reconfigured.

Barnsley Metropolitan Borough Council
03 MAR 2008
Corporate Mail Room


KEY:

- 100mm External Leaf.
- 100mm Block Work Inner Leaf
- 75mm timber studwork partitions
- 75mm timber studwork partitions with insulation


Service Legend

- Single light switch.
- 2 way light switch.
- 3 way light switch.
- Pull chord switch
- Single pendant light point.
- (rel 4 No.) Single pendant energy efficient light point.
- Wall mounted light point.
- Extract fan socket (2150 high)
- Extract fan
- Double switched socket.
- S Sprinkler system position
- Room air heating stat control.
- Extract fan socket (2150 high)
- Radiator Position
- EF Ceiling mounted extractor fan.
- Immersion heater switch.
- MP Multi-plate
- BT point.
- TV point.
- Shaver socket.
- Door bell push.
- Alarms.
- Consumer unit.
- External tap.
- Fluorescent Strip
- TV aerial socket.
- Double socket below worktop.
- Cooker isolator switch (1050 high)
- Boiler switch (1050 high)
- Programmer (1050 high)
- Single switched socket above worktop.
- Double switched socket above worktop.


NB ELECTRICAL COMPONENT HEIGHTS ABOVE FFL TO COMPLY WITH APPROVED DOCUMENT PART M.

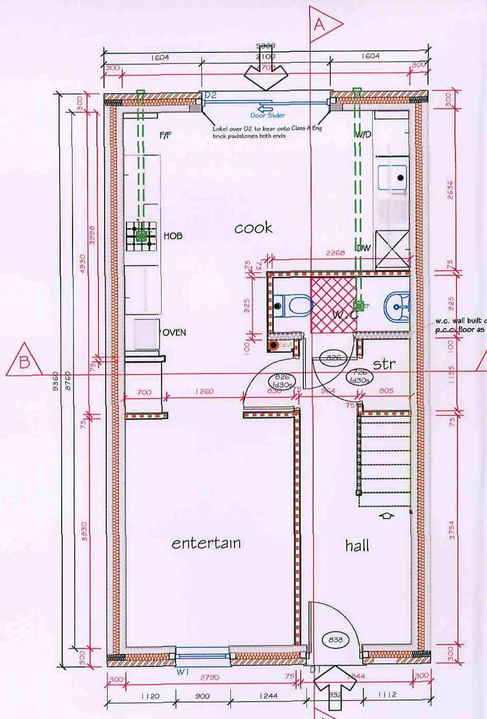


Ground Floor

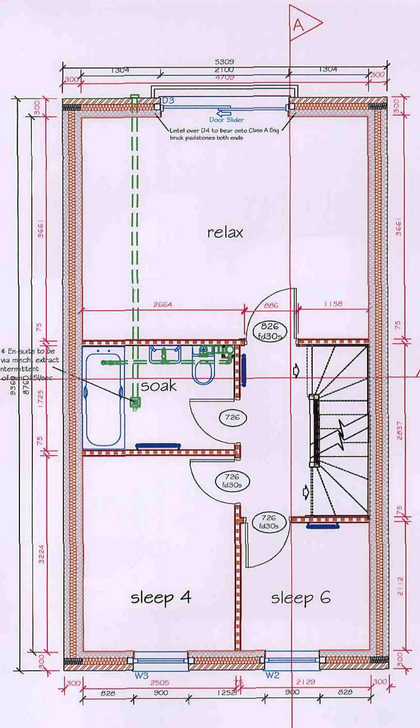

First Floor

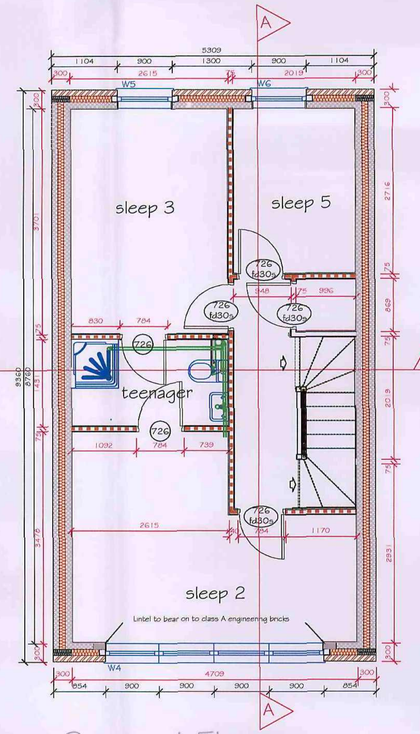

Second Floor

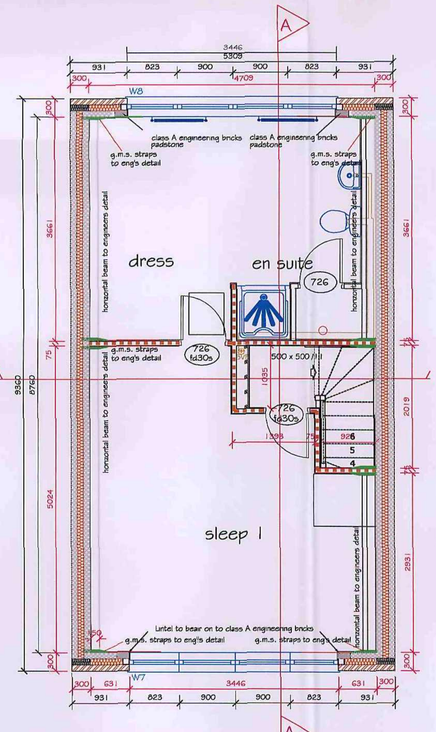

Third Floor

homes by strata

strata homes limited quay point lakeside doncaster DN4 5PL
T 01302 308508 F 01302 308501 www.homesbystrata.co.uk

scale: 1:50 | drawn by: GRT | app'd by: | date: 27/03/07

Project: HOUSE TYPES
LIFE

Drawing: TOULON 1780 sq.ft.
FLOOR PLANS

Drawing Number: House Ref LIFE 16 . Drawing 01

Revision U


\\Lon\03-Sth\07 - Design\02 - House Types\Life Range& Cliffe\02 LIFE working drawings\Life 16 Toulon\Life16+Toulon_08-01-02.dwg


Created By:


KNAPTON


FOR INFORMATION PURPOSES ONLY NOT FOR CONSTRUCTION


Homes By Strata House Type – Duplex

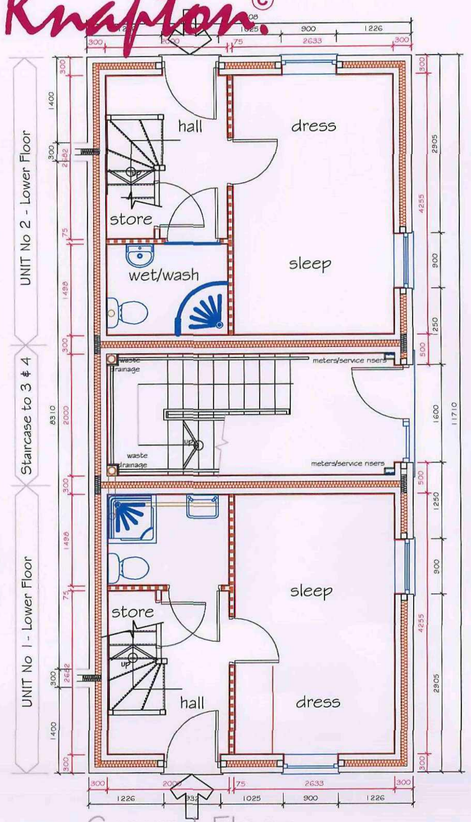


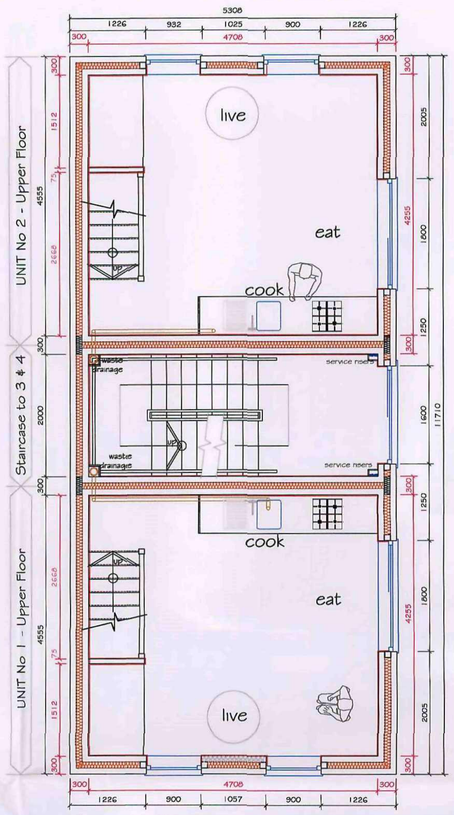


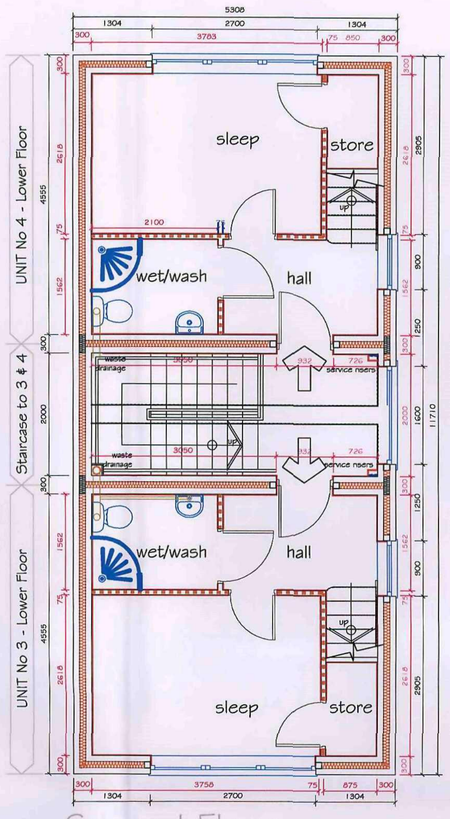


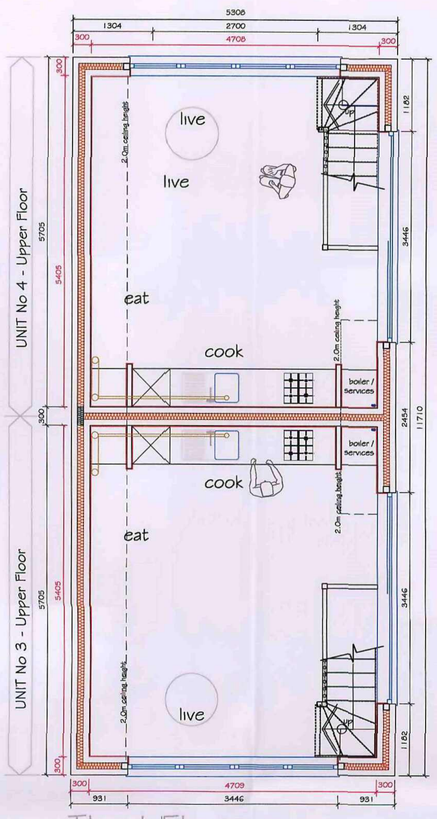

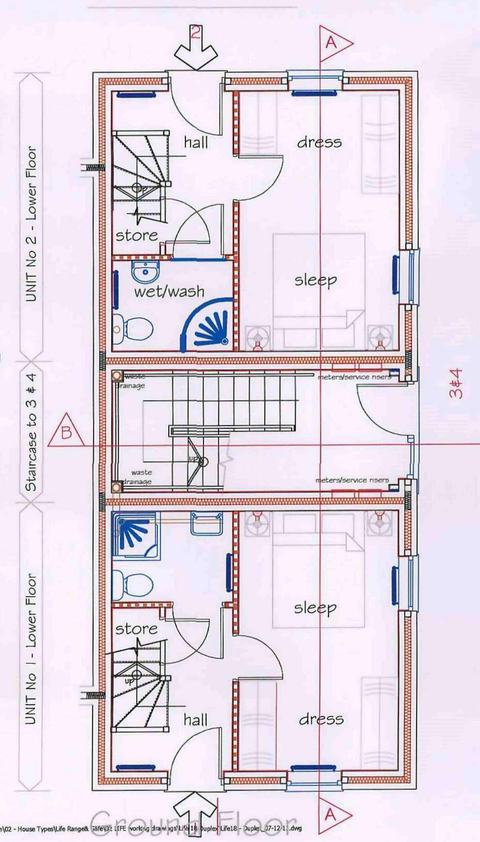

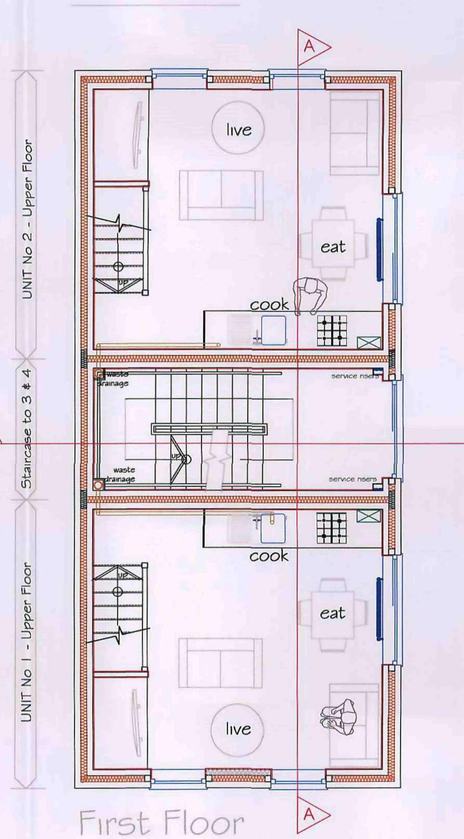

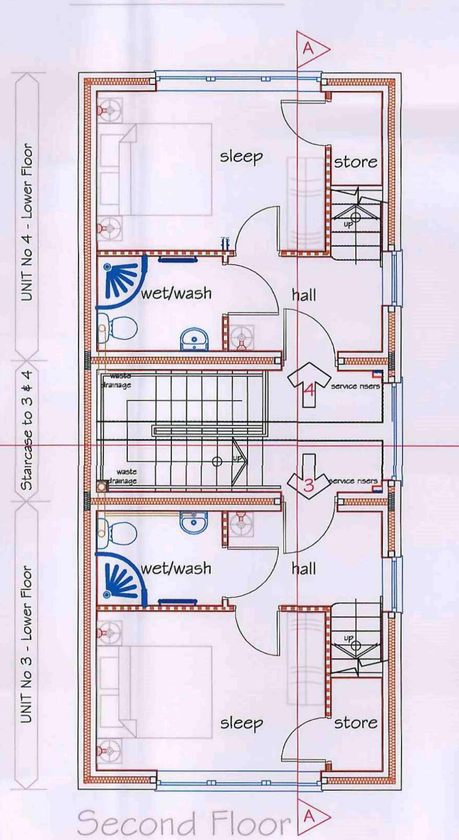

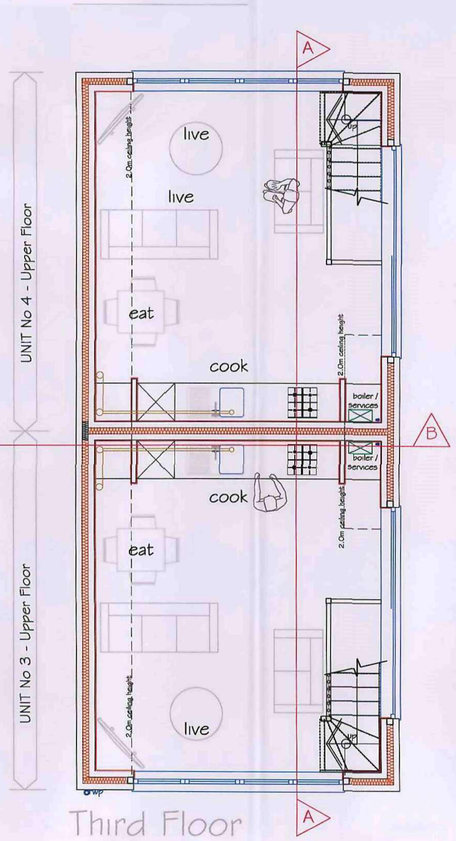

All work to be carried out in accordance with the requirements of the Building Regulations, Water Authority and the Construction (Design and Management) Regulations currently in force.

Do not scale from this drawing. Architect to be notified of any discrepancies.

Verify relevant dimensions on site before commencing work or preparing shop drawings. This drawing is copyright.

Rev:	Date:	Action:
A	31/07/07	Submitted for Strata comment / approval
B	11/12/07	Re-submitted for Strata comment / approval

KEY:

- 100mm External Leaf.
- 100mm Block Work Inner Leaf
- 75mm timber studwork partitions
- 75mm timber studwork partitions with insulation

Barnsley Metropolitan Borough Council
03 MAR 2008
Corporate Mail Room

homes by strata

strata homes limited quay point lakeside doncaster DN4 5PL
T 01302 308508 F 01302 308501 www.homesbystrata.co.uk

scale: 1:50 | drawn by: GRT | app'd by: | date: 31/07/07

Project: HOUSE TYPES LIFE

Drawing: DUPLEX Units 1/2 420sq.ft. Units 3/4 472sq.ft.
FLOOR PLANS

Drawing Number:	House Ref	Drawing	Revision
	LIFE 18	. 01	B

\\Lion\03-SH\07 - Design\02 - House Types\Life Ranges\ [illegible] LIFE working drawings\LH 18 - Duplex Life18 - Duplex_07-12-11.dwg