



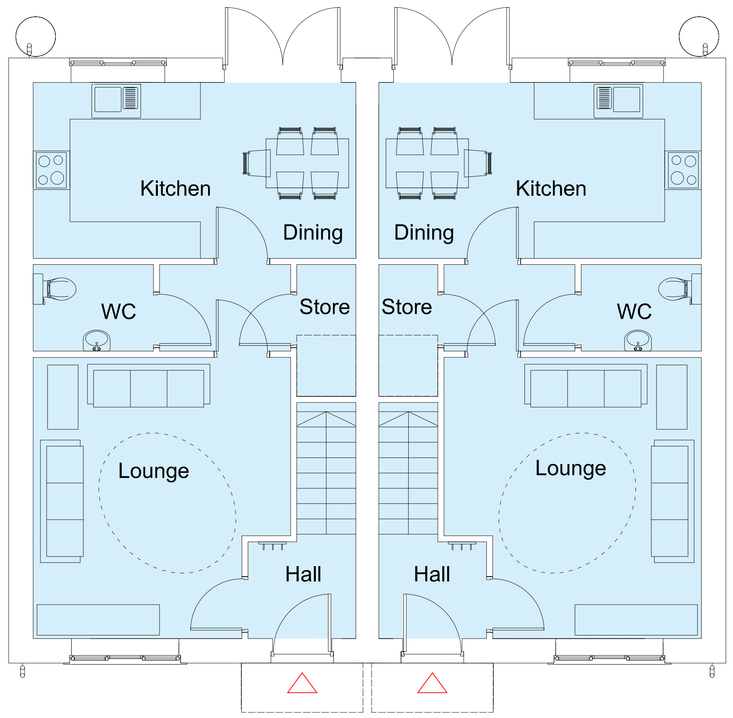


Type 2A 3B 5P: Typical plans



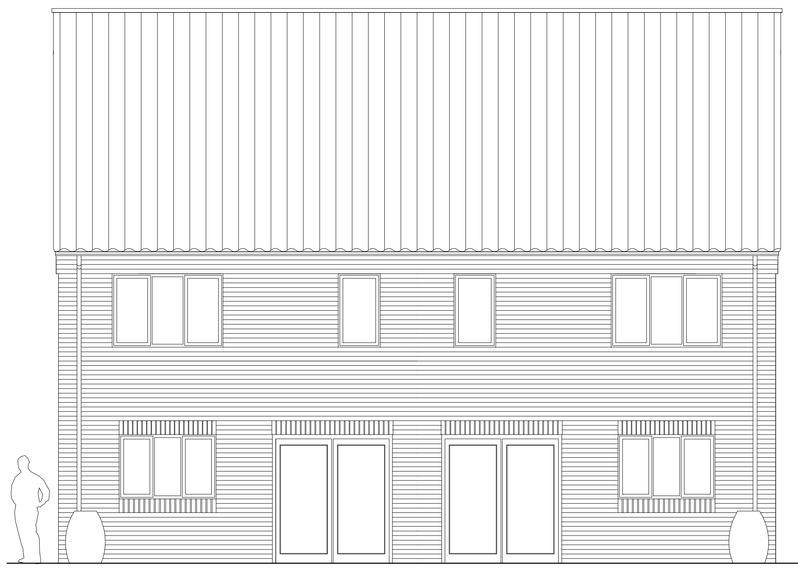

Type 2A 3B 5P Typical front and rear elevations

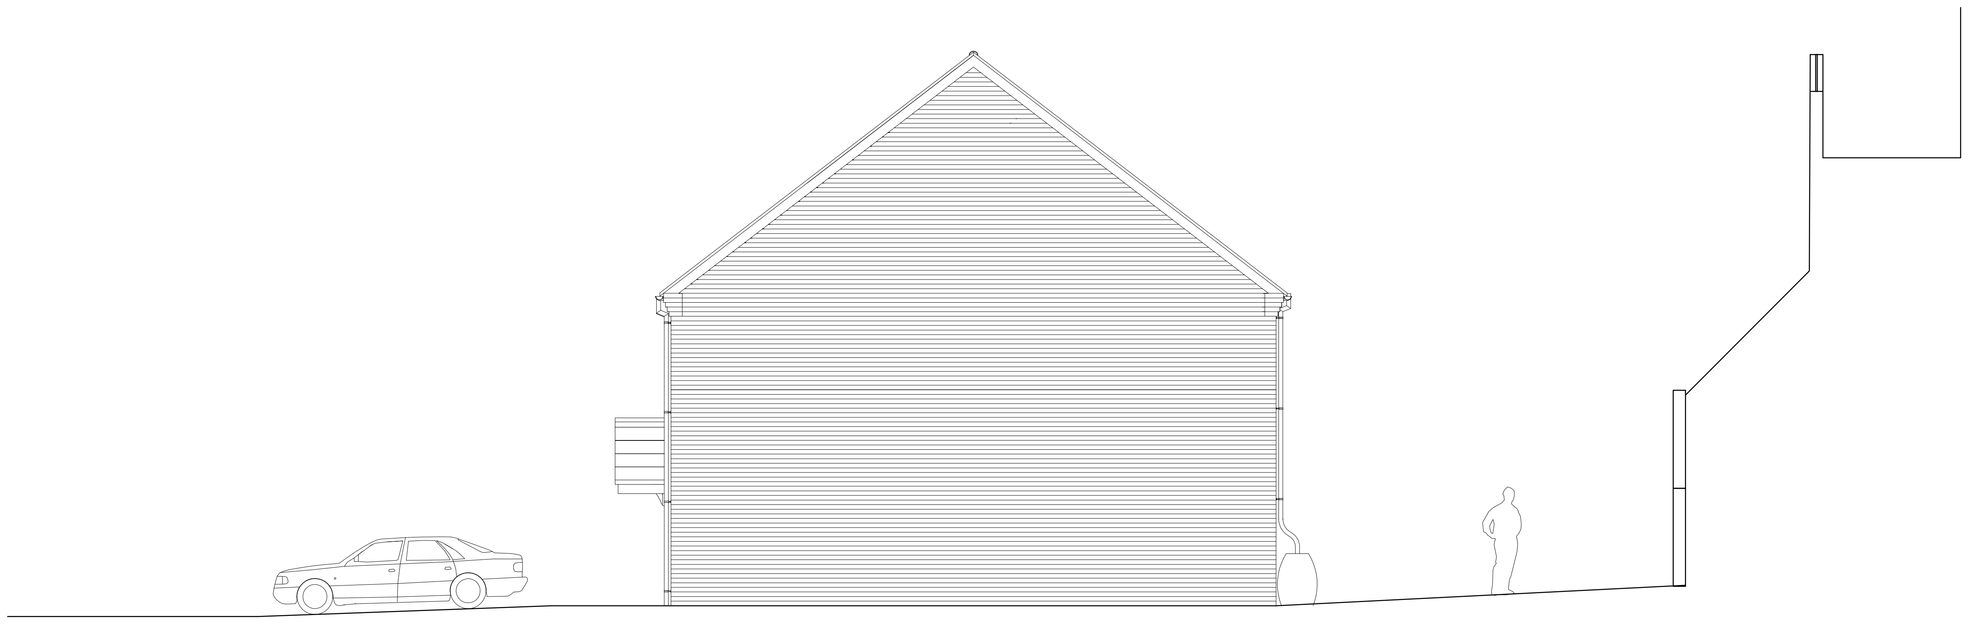

Type 2A 3B 5P: Typical side elevation



Location Plan

Materials Key

Walls - Red brick with soldier course detail above some windows, cast stone above others

Roof - Red pantiles

Windows - White uPVC

Doors - White uPVC

Boundary - Timber 'hit and miss' fencing to garden divisions with privacy screening over where required
Timber sleeper walls with galvanised steel supports for retaining walls

Atkinson
CONSTRUCTION GROUP

Robin Ashley Architects

Hawk Works,
105 Mary Street,
Sheffield, S1 4RT.
t: 0114 258 7450 f: 0114 258 6379
e: contact@raarchitects.co.uk
www.raarchitects.co.uk

project: Snape Hill Road, Darfield

client: D.J. Atkinson Construction Ltd.
drawing: House types as proposed
Type 2A: 3B 5P x 2

drawing number: 14-041-14

revision: D [06-04-16]
date: June 15
scale: 1:50 @ A0 / 1:100 @ A2
original size: A0
issue: Approval
drawn: SAF
checked: DJU

this drawing may be scaled only for the purposes of planning approval
check all dimensions on site + refer all queries prior to carrying out work
this drawing is to be used only for the purposes for which it is issued
© **robin ashley architects LLP**
registered in england + wales, number OC310 421