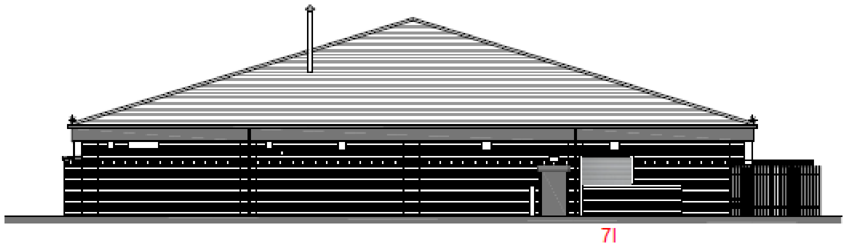

REAR ELEVATION

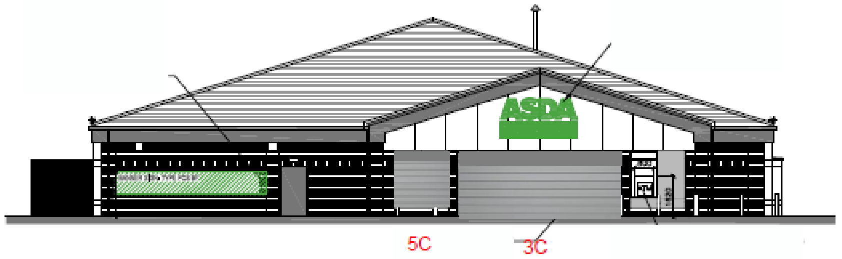

FRONT ELEVATION

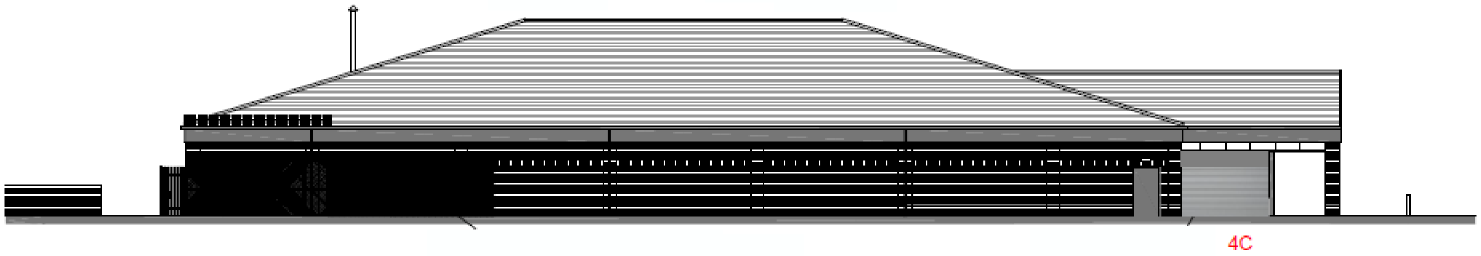

SIDE ELEVATION

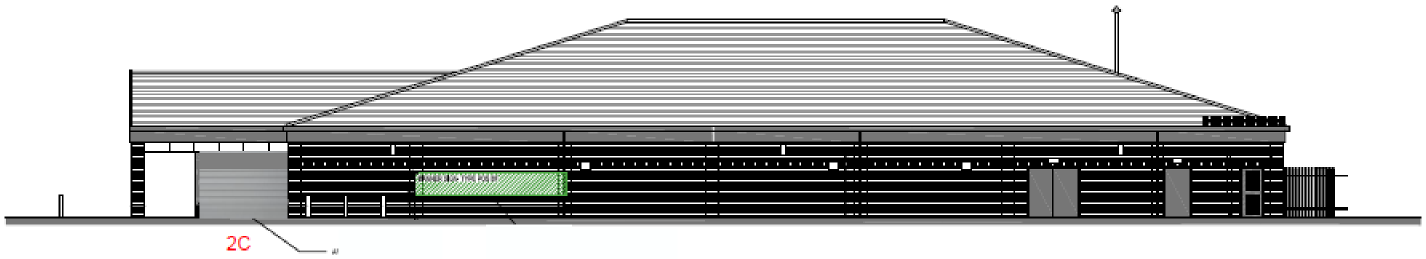

ROAD ELEVATION

© WCEC ARCHITECTS – DISCLAIMER:

[illegible]

XREF'S IN THIS DRAWING

KEY

I - Internal (External View

C- Concealed

No. Date Description Drwn/Chkd By

CLIENT
ASDA
ASDA STORES LTD

PROJECT
ROYSTON
BARNSLEY
496

TITLE
Existing Elevation

DRAWING STATUS
CONSTRUCTION

DRAWN AW
CHECKED DBS

SCALE 1:100 @ A1

DATE 28/07/11

CARRWOOD COURT
CARRWOOD ROAD
SHEEPBRIDGE
CHESTERFIELD
[illegible]
T: 01246 [illegible]
F: 01246 [illegible]
E-mail [illegible]
[illegible]
WCEC ARCHITECTS

JOB NO. 10_165
DRAWING NUMBER A_21_04
REV