


Drawing No.	Rev No.
MPB001 -004	

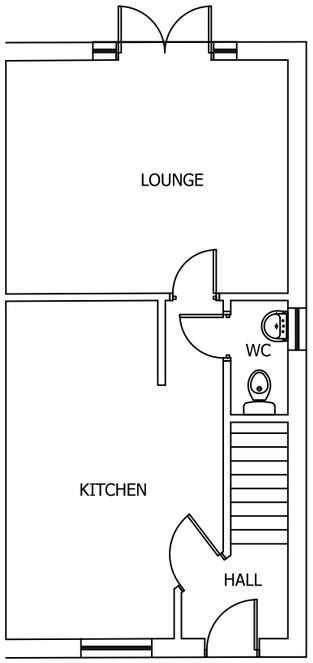


EXISTING GROUND FLOOR PLAN
SCALE 1:100 AT A3

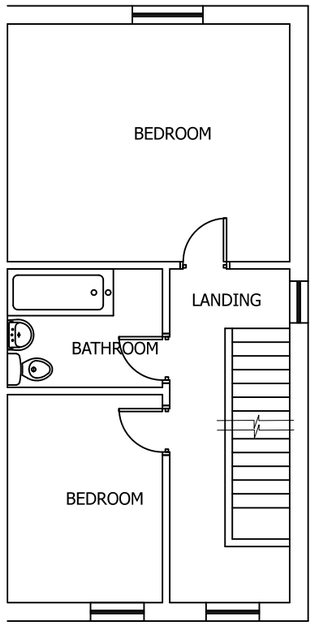


EXISTING FIRST FLOOR PLAN
SCALE 1:100 AT A3

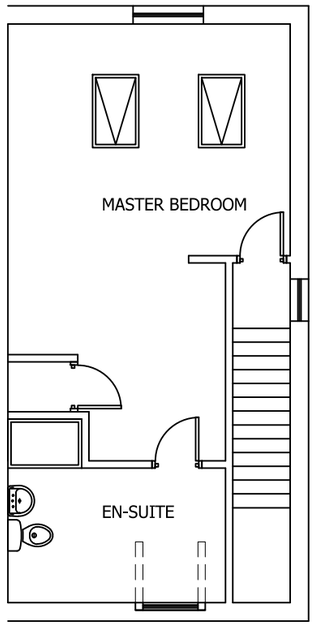


EXISTING SECOND FLOOR PLAN
SCALE 1:100 AT A3

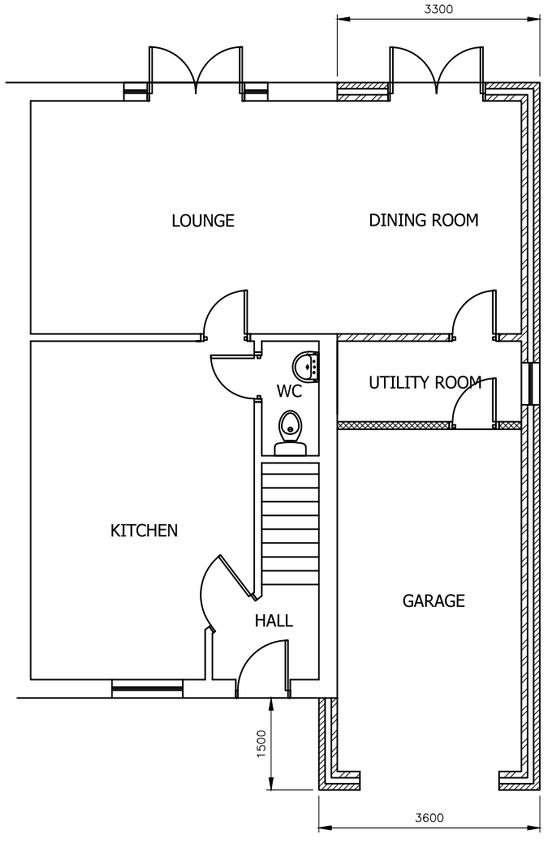

PROPOSED GROUND FLOOR PLAN
SCALE 1:100 AT A3

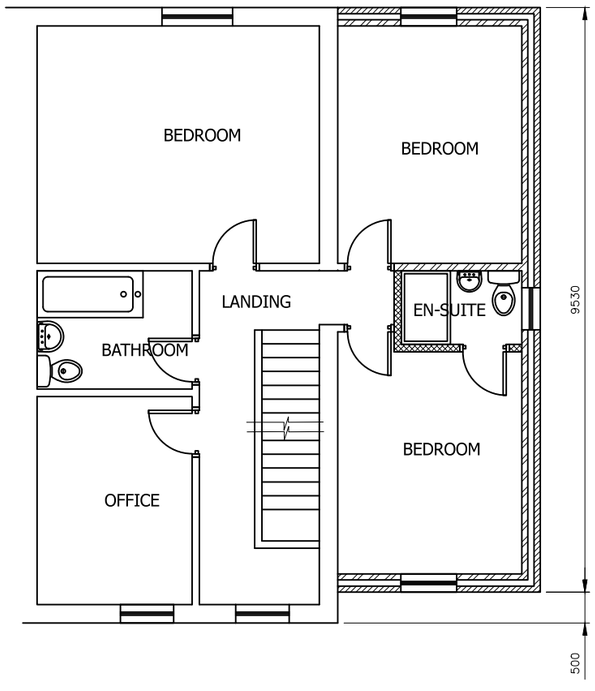

PROPOSED FIRST FLOOR PLAN
SCALE 1:100 AT A3

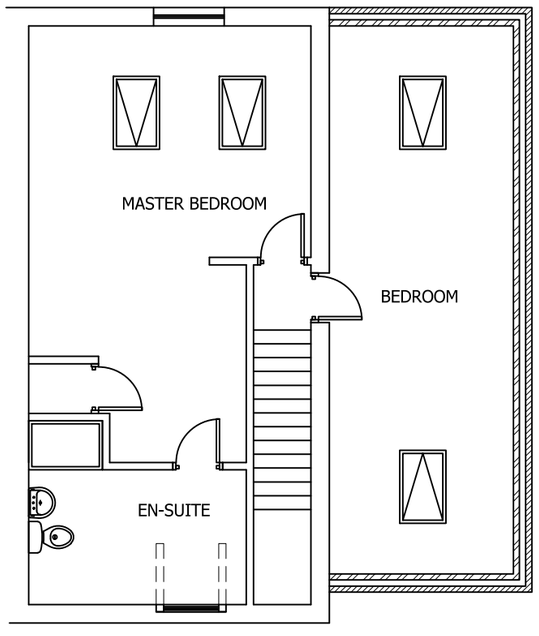

PROPOSED SECOND FLOOR PLAN
SCALE 1:100 AT A3

DO NOT SCALE: Contractor to check all dimensions and report any omissions or errors

NOTES

Rev	Description	By	Chk	App	Date

JRB DESIGNS Ltd
1 Saville Road
Cudworth
Barnsley
S72 8LT
Tel: 01226 383542
Fax: 01226 380078
Mob: 07970 541192
Email: john@jrbdesigns.co.uk

This drawing is copyright. © jrbdesigns Ltd.

Client
PHIL BARACLOUGH

Drawing Title
PROPOSED PLANS

Address
6 DAISY DRIVE
S70 4NY

Project Title:
PROPOSED TWO STOREY SIDE EXTENSION

Purpose of Issue:
PLANNING

Drawing Status
FIRST ISSUE

Scale at A3	Drawn By	Date	
AS SHOWN	JRB	28/05/2020	
Checked By	Date	Approved By	Date
	28/05/2020		28/05/2020
Project No.	Drawing No.		Revision
MPB001	004		-

APPROVAL [X] INFORMATION [ ] TENDER [ ] CONTRACT [ ] CONSTRUCTION [ ]