

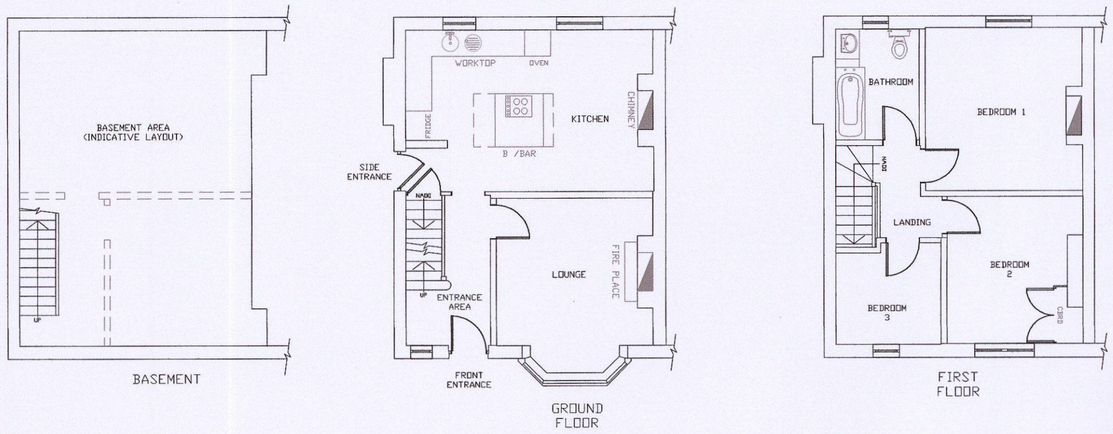



FLOOR PLANS
EXISTING

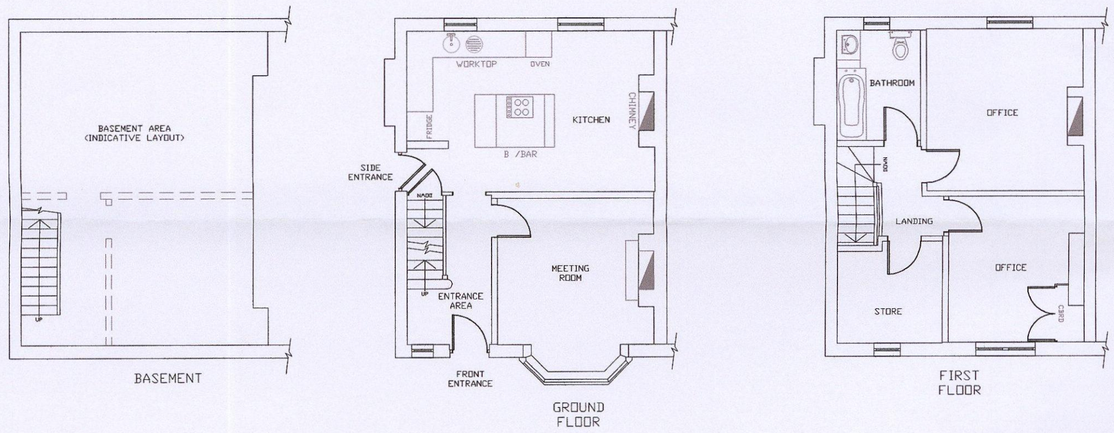

FLOOR PLANS
PROPOSED

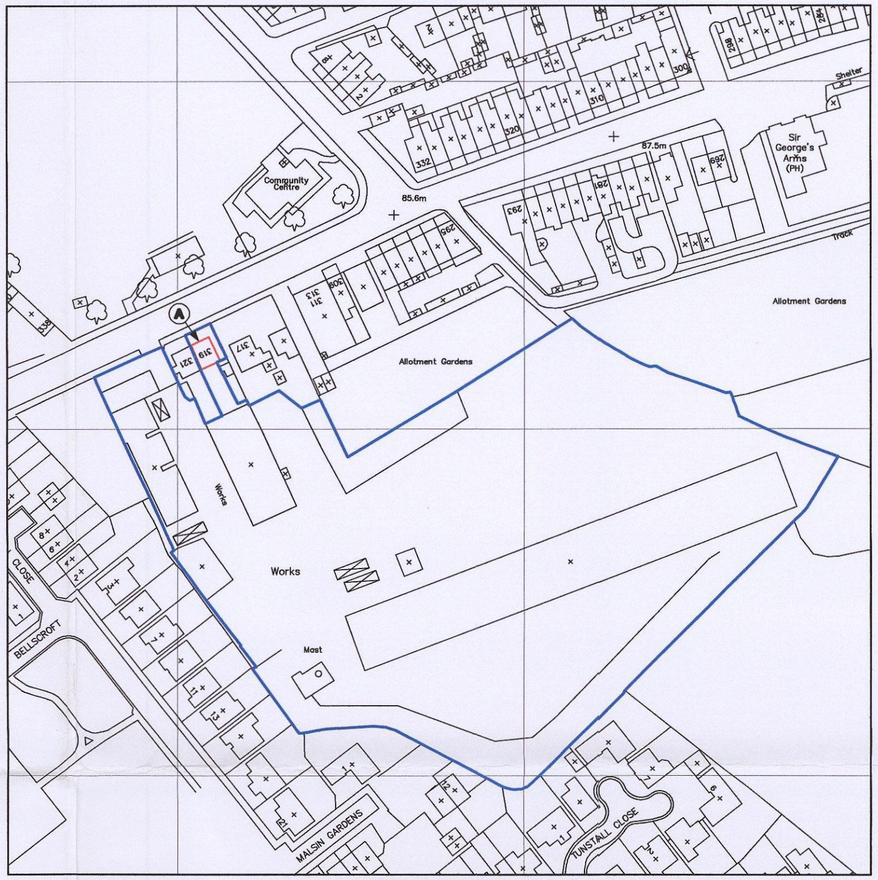

SITE LOCATION
PHOTO VIEW
(Scale 1:1250)

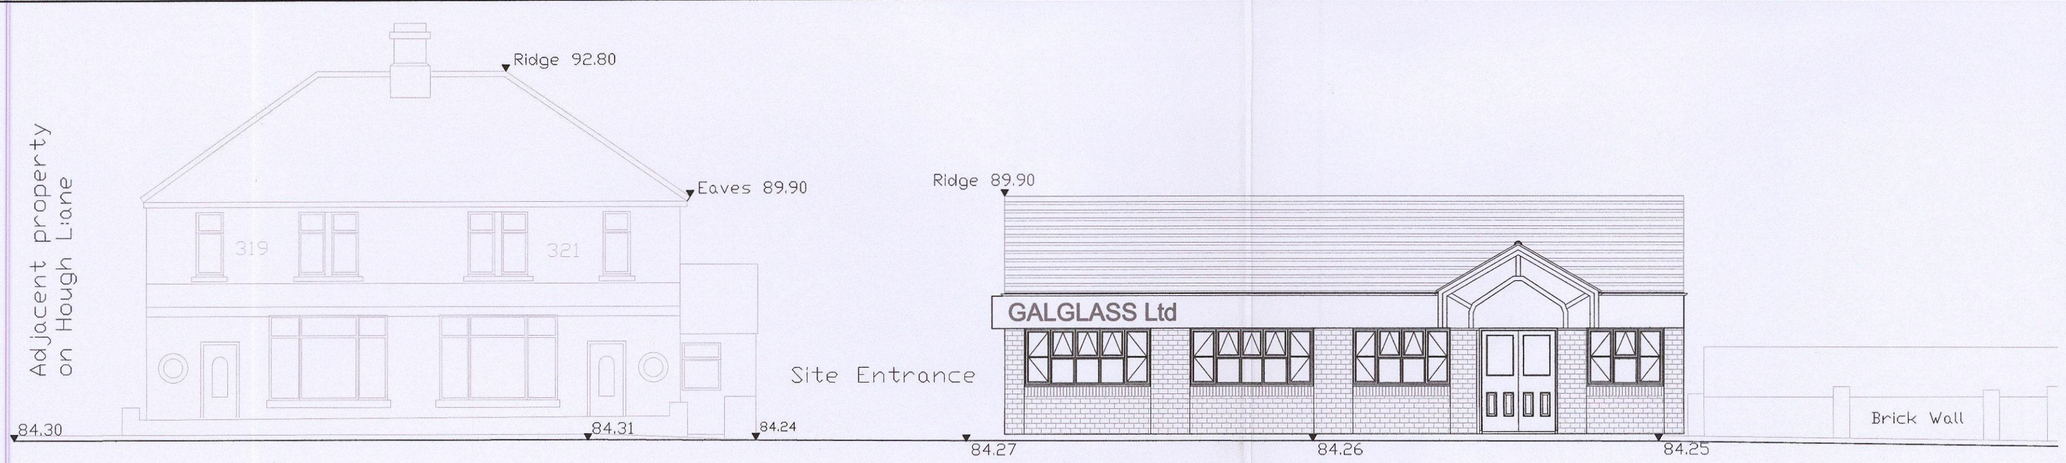

VIEW FROM HOUGH LANE
EXISTING

© Copyright CADITAL Ltd This drawing and the copyright, design rights and all other intellectual property rights in it belong to CADITAL No licence or assignment of any such rights is granted hereunder. This drawing is not to be copied or divulged to a third party without written permission.



PHOTO VIEW
(A)

BMBC
CORPORATE MAIL ROOM
28 NOV 2013
Received by:
ORIGINAL COPY

REV. NO.	REVISIONS	DRN. DATE
.	.	.

CLIENT

Galglass Ltd

JOB DESCRIPTION

CHANGE OF USE FROM RESIDENTIAL DWELLING TO COMMERCIAL OFFICES. (CHANGE OF USE – PLANNING)

SURVEYOR:

DAVE MOTHERSHAW

TITLE:

SITE PLAN & ELEVATIONS OF EXISTING BUILDING.
(EXISTING)

CADITAL Ltd
FACILITY MANAGEMENT SERVICES
LANGTHWAITE HOUSE
LANGTHWAITE BUSINESS PARK
SOUTH KIRKBY, PONTEFRACT
WEST YORKSHIRE
WF9 3AE
TELEPHONE: (01977) 643333
MOBILE: 0777 6122 075
EMAIL: dave@caditel.co.uk / info@caditel.co.uk
WWW: caditel.co.uk

AREA: WOMBWELL	SCALE: 1:100
DRN.& DATE DM 20/NOVEMBER/2013	
CHKD: .	SIZE A2
DRG. No. GAL/03/03/01/90	REV: .

ALL DIMENSIONS ARE IN MILLIMETERS | DO NOT SCALE THIS DRAWING | REPORT ERRORS TO DRAWING OFFICE
© THIS DRAWING MAY NOT BE COPIED OR DISCLOSED TO A THIRD PARTY WITHOUT THE COMPANY'S WRITTEN PERMISSION

HP–T1100 A2