
Notes:

This drawing is the sole copyright of KPP Architects Ltd and reproduction in any form is forbidden unless permission is obtained in writing.

Do not scale from this drawing. Any descrepancies on site should be brought to the attention of KPP Architects Ltd.


Work and materials must comply with the current building regulations and codes of practice and be read in conjunction with building specifications and other sub-contractors information. All materials are to be installed in strict accordance with the recommendations of the manufacturers.

0m 2.5m 5m 10m

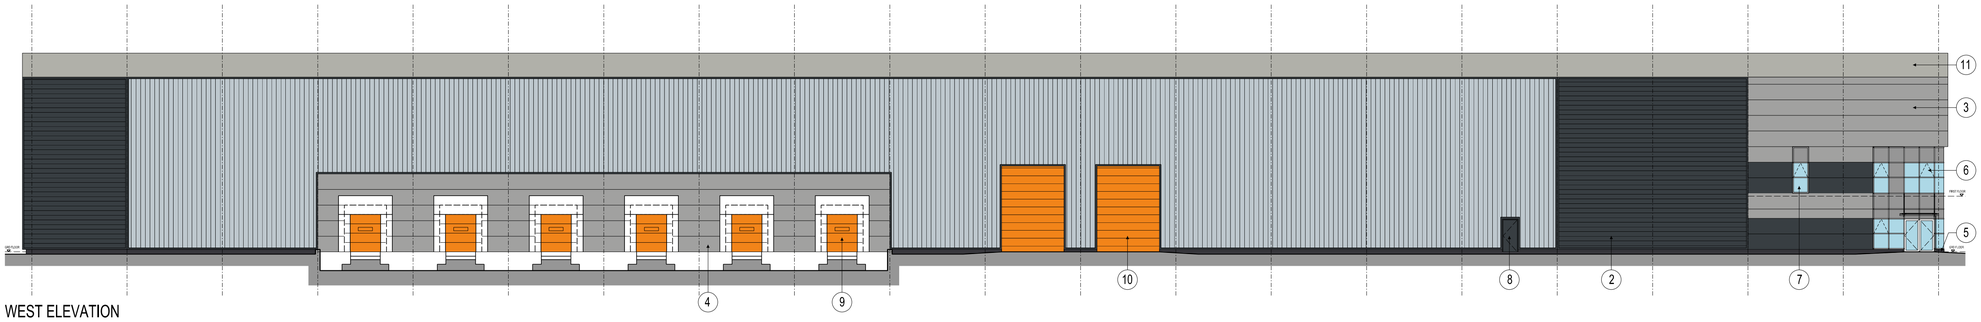

WEST ELEVATION

SCALE 1:200@A1

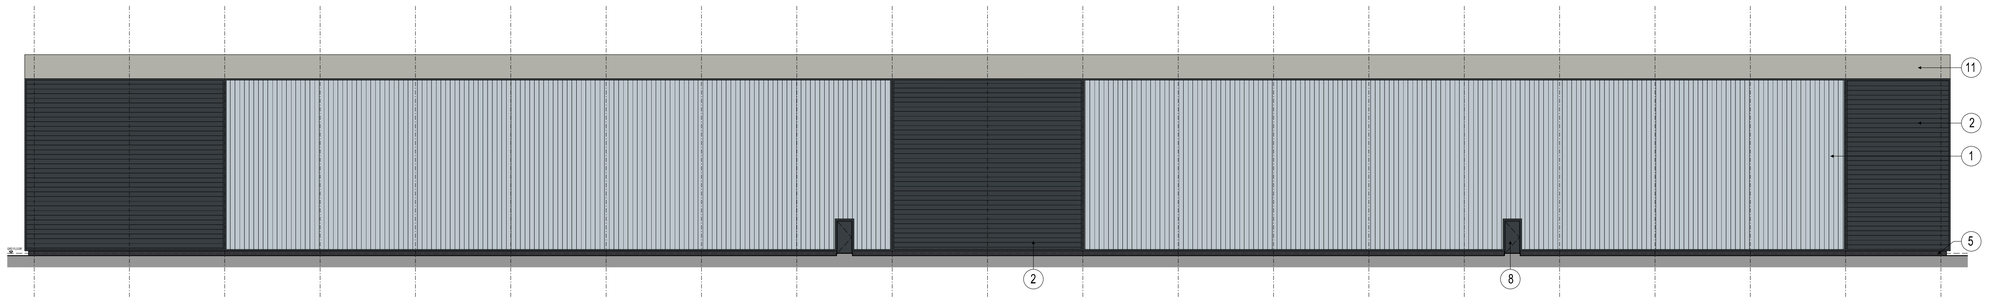


EAST ELEVATION

SCALE 1:200@A1


EXTERNAL MATERIAL SCHEDULE

1. EUROCLAD ELITE PLUS 52 BUILT UP EXTERNAL CLADDING LAID VERTICALLY TO BE 19/1000 PROFILE, COLOUR REF ALBATROSS RAL 240 80 05 WITH DARK GREY TRIM, COLOUR REF ANTHRACITE RAL 7016
2. EUROCLAD ELITE PLUS 55 BUILT UP EXTERNAL CLADDING LAID HORIZONTALLY TO BE 32/1000 PROFILE, COLOUR REF ANTHRACITE RAL 7016 WITH COLOUR MATCHED TRIM
3. KINGSPAN KS1000 MR COMPOSITE INSULATED PANELS TO BE LIGHT GREY, COLOUR REF RAL 9006 & DARK GREY, COLOUR REF RAL 7016
4. KINGSPAN KS1000 MR COMPOSITE INSULATED PANELS TO BE LIGHT GREY, COLOUR REF RAL 9006 WITH PRECAST CONCRETE DOCK WALLS
5. BRICKWORK PLINTH TO BE WIENERBERGER TERCA STAFFORDSHIRE SMOOTH BLUE WITH GREY Y2 MORTAR
6. PPC RAL 7016 ALUMINUM DG CURTAIN WALLING WITH LOOK ALIKE GLAZING. GLASS TO HAVE GREY TINT
7. PPC RAL 7016 ALUMINUM DG WINDOWS, GLASS TO HAVE GREY TINT
8. PPC STEEL DOORSET COLOUR TO BE ANTHRACITE RAL 7016
9. DOCK LEVEL DOOR, COLOUR ORANGE
10. STEEL GOODS DOORS, COLOUR ORANGE
11. EUROCLAD ELITE PLUS 0.7mm THICK 1000-32 PROFILED ROOF SHEETS COLOUR TO BE GOOSEWING BS 10A05
12. PPC GREY COLOUR MATCHED LOUVRES TO MATCH CLADDING, COLOUR REF RAL 9006

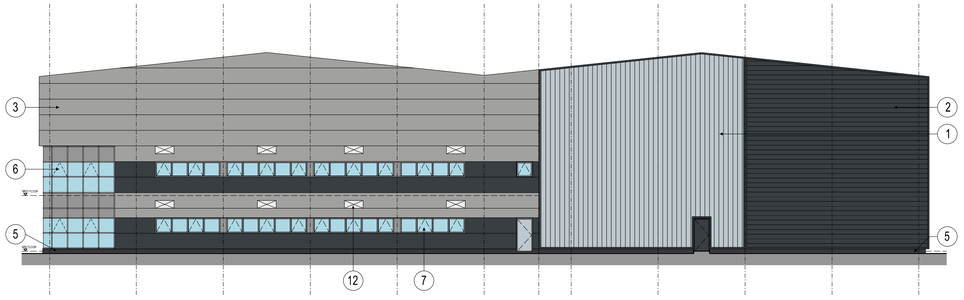


SOUTH ELEVATION

SCALE 1:200@A1

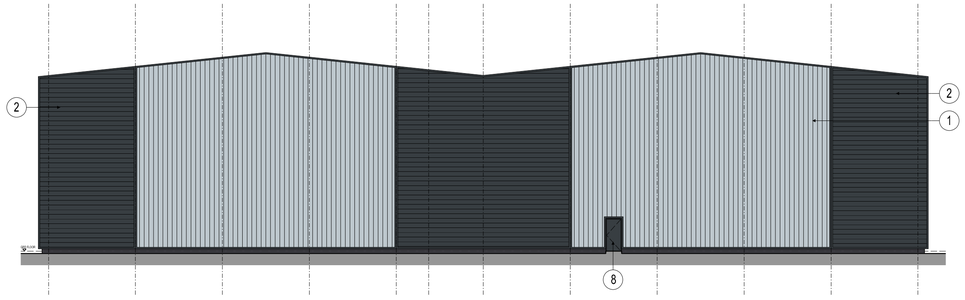

NORTH ELEVATION

SCALE 1:200@A1

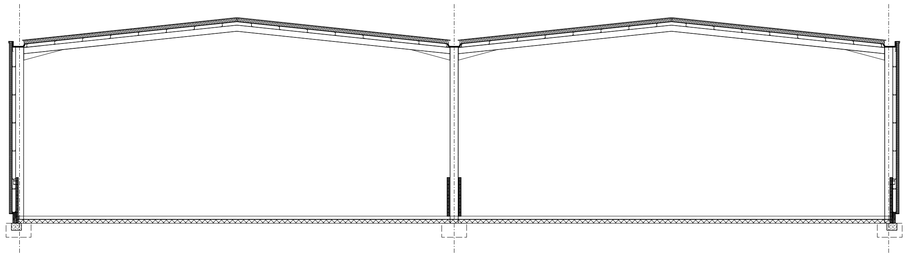

TYPICAL SECTION

SCALE 1:200@A1

Rev	Description	By	Chkd	Date
P1	MATERIALS / COLOUR REFERENCES ADDED	BC	.	24.04.19

Client

BARMSTON DFEVELOPMENTS

Project Title

ENTERPRISE 36
TANKERSLEY
BARNSLEY

Drawing Title

UNIT 2 ELEVATIONS

KPP ARCHITECTS

Lodge House
12 Town Street
Horsforth, Leeds LS184RJ

T : +44 (0) 113 2390460
E : architects@kpp-leeds.co.uk
W : www.kpp-leeds.co.uk

Scale	Size	Date	Drawn	Checked
1:200	A1	AUG' 18	BC	.

Status

PLANNING

KPP Job No **1979** | Rev **P1**

Number **224**