




front elevation

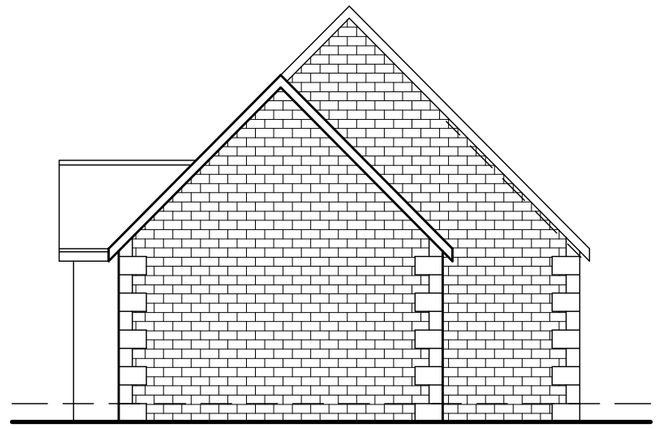


side elevation

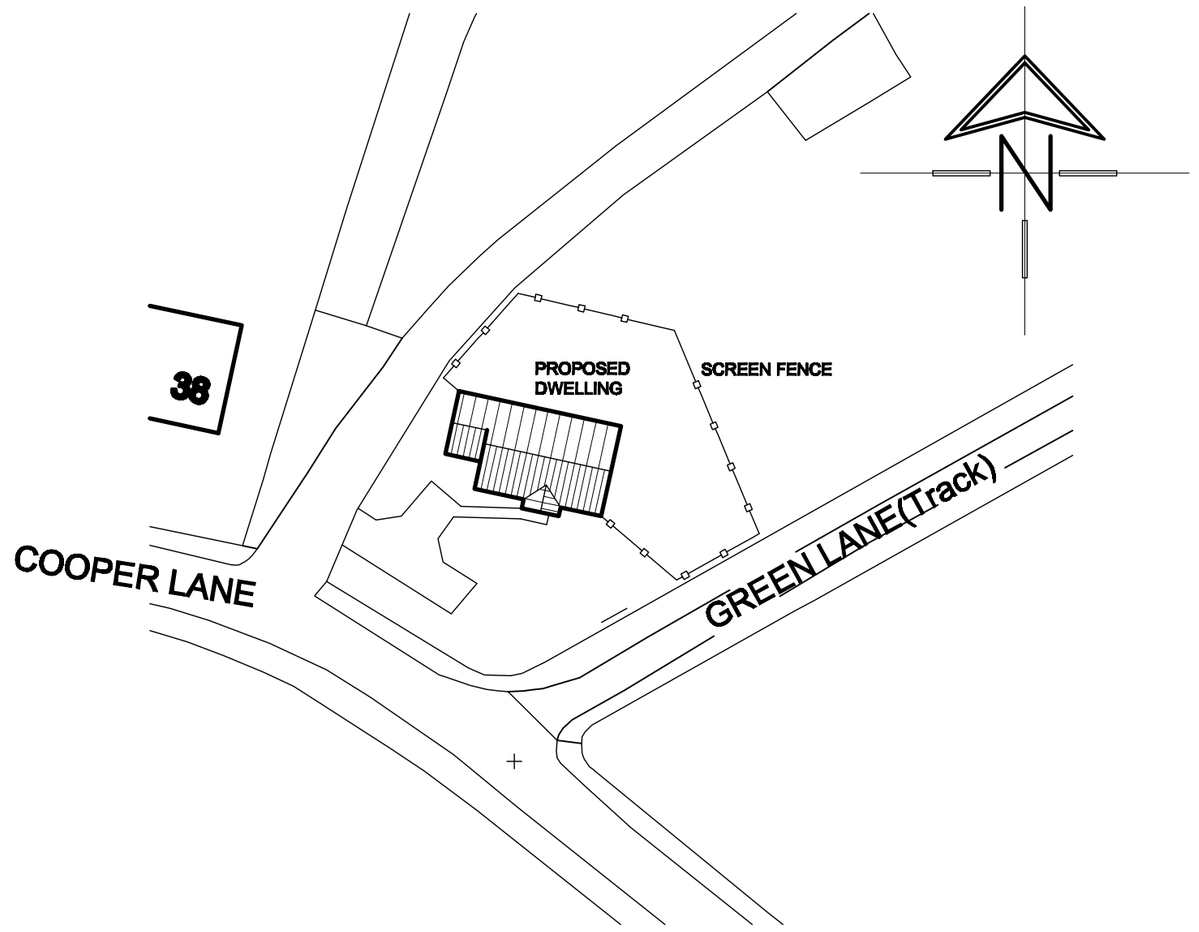



SITE PLAN
SCALE 1:500

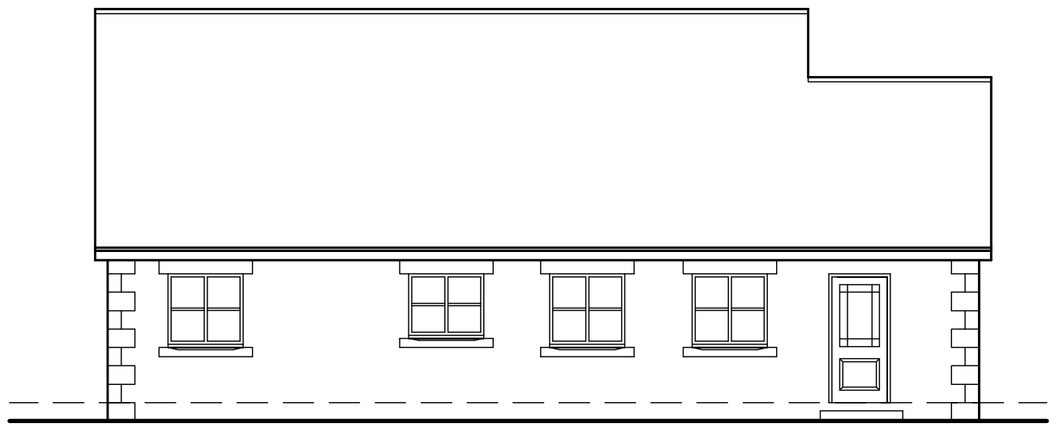


rear elevation

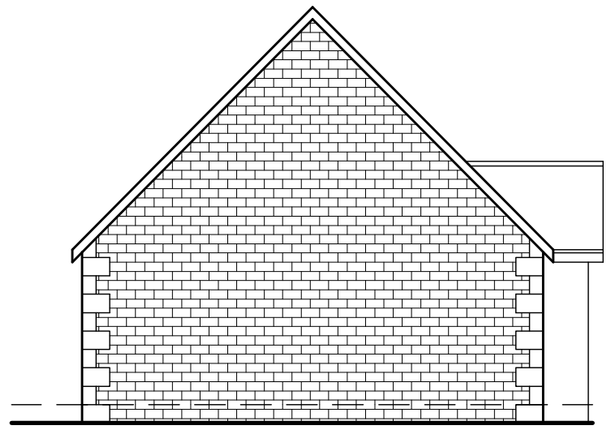

side elevation

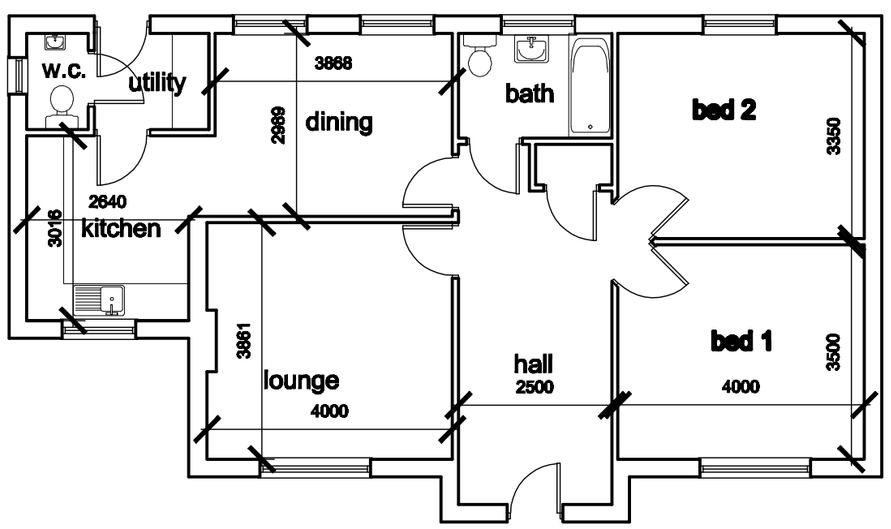


ground floor plan

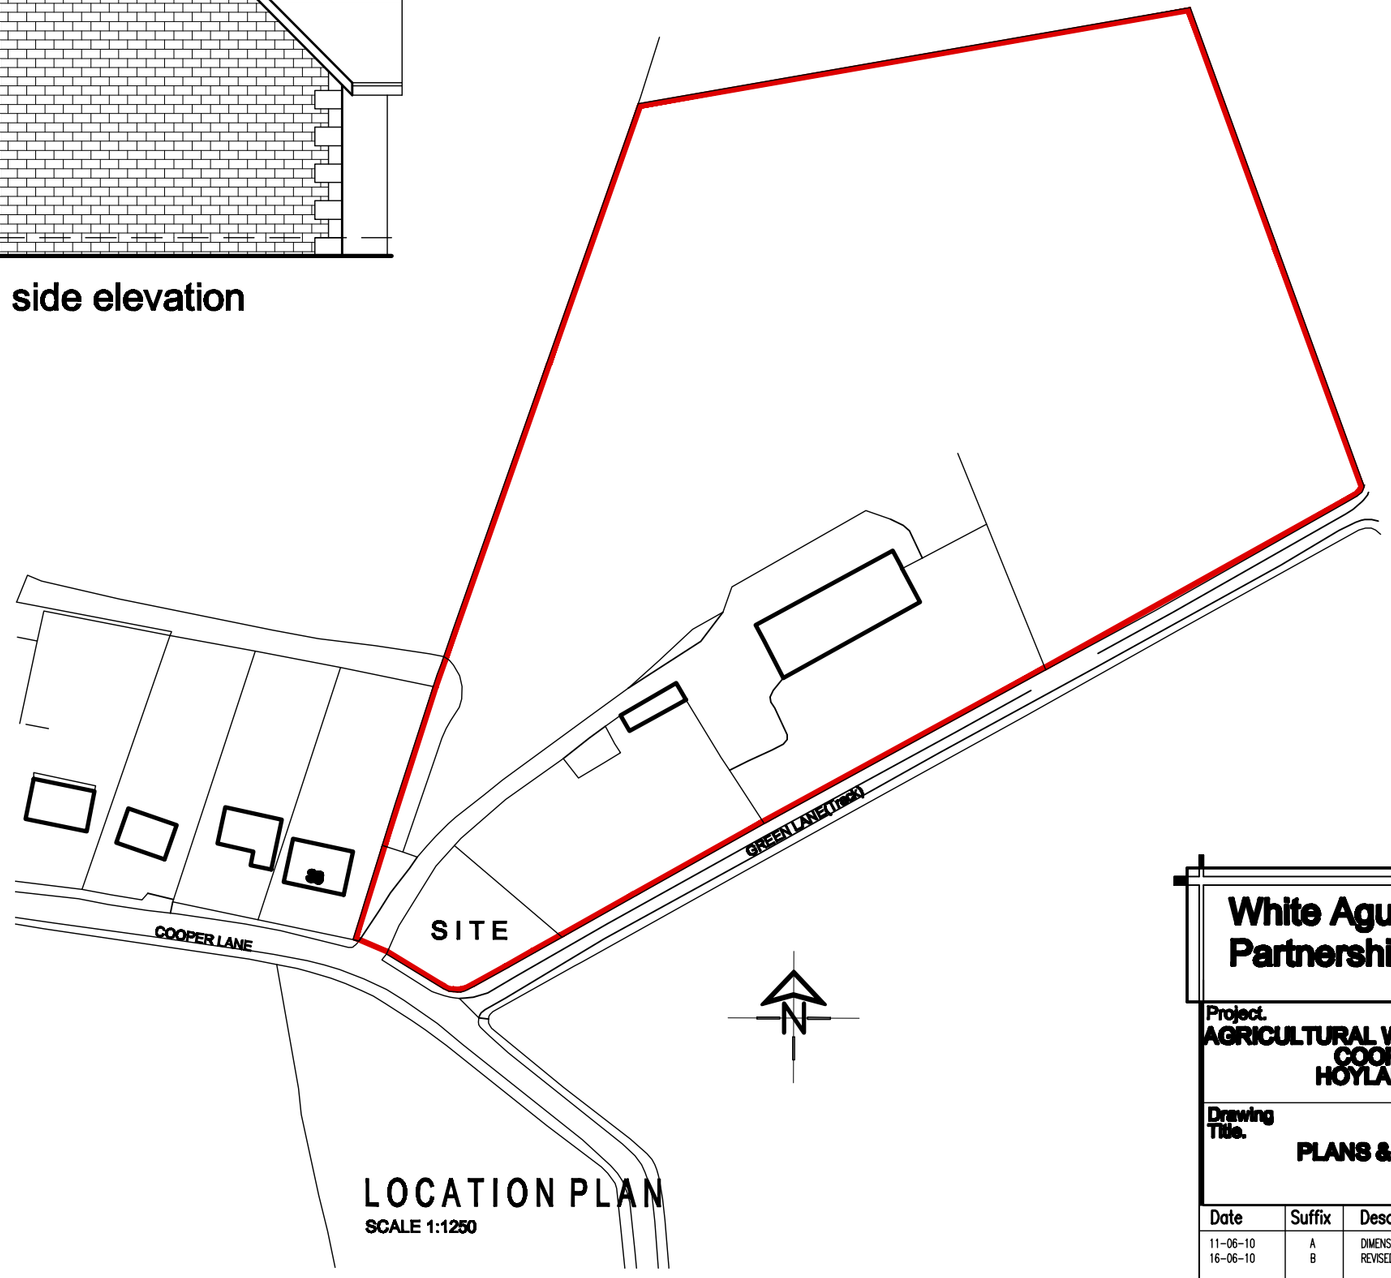


LOCATION PLAN
SCALE 1:1250


**White Agus Partnership**

128B, NEW ROAD,
STAINCROSS,
BARNSLEY.
S75 6PP

PHONE/FAX. 01226 208482
E mail: agus@btinternet.com

CHARTERED SURVEYORS AND BUILDING DESIGN CONSULTANTS


| | |
|---|---|
| Project. AGRICULTURAL WORKER'S DWELLING COOPER LANE HOYLANDSWAINE | Client. MR SHAW |
| Drawing Title. PLANS & ELEVATIONS | Date. NOV 2009 / Scale. 1:100 |
| | Ref. 09-063 / Dwg. No. 03 / Rev. B |

| Date | Suffix | Description | Date | Suffix | Description |
|---|---|---|---|---|---|
| 11-06-10 | A | DIMENSIONS ADDED | | | |
| 16-06-10 | B | REVISED TO CLIENTS REQUIRMENTS | | | |