

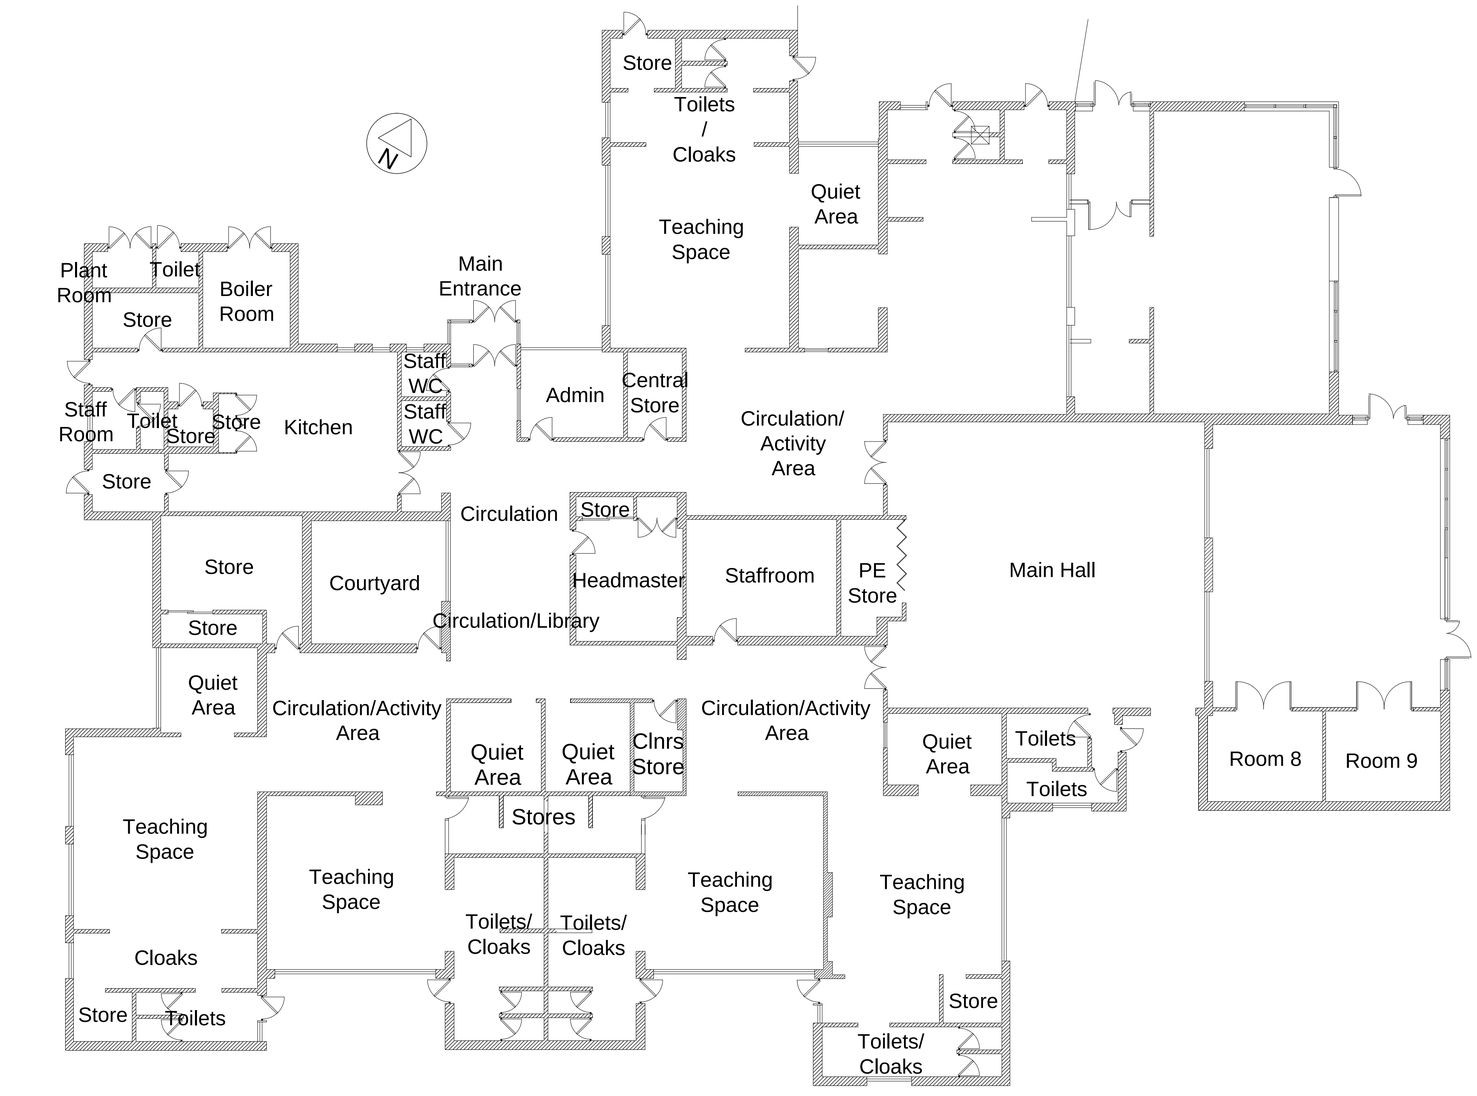



Existing Floor plan 1/100

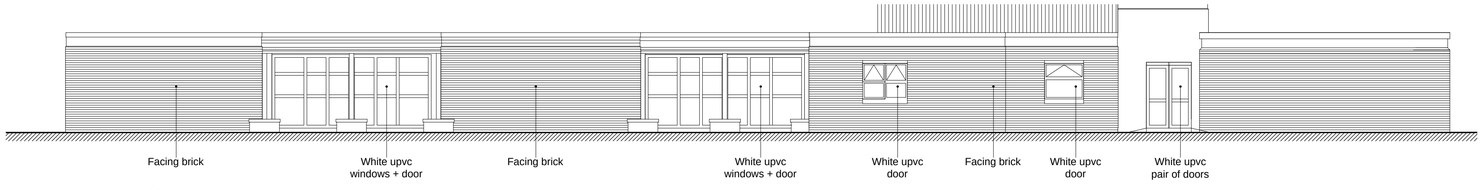


Existing South East Elevation 1/100

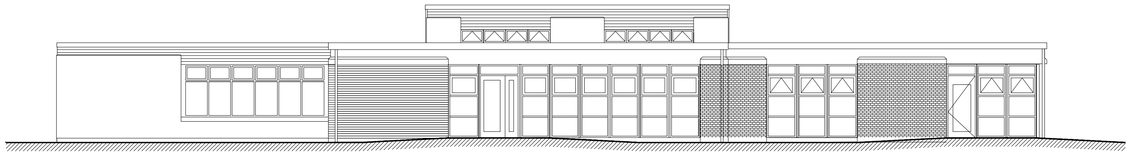

Existing North East Elevation 1/100

St John The Baptist CE (VA) School, Penistone
Proposed 2no. Classrooms + 2no. Extensions to Existing Classrooms
PBCHUD 2015.00248.000

0 1 2 3 4 5m
1:100

Notes

| Rev | Description | Date | Dr by | App by |
|---|---|---|---|---|
| original by: TCL | | date created: 27/10/2015 | | Approved by |

**AHR** Building Consultancy Ltd
Norwich Union House
High Street
Huddersfield
HD1 2LF
United Kingdom

T +44(0)1484 537411
F +44(0)1484 530332
E huddersfield@ahr-global.com
**www.ahr-global.com**

client
**The School Governors c/o The Diocese of Sheffield**
**St John the Baptist CE (VA) School, Penistone**

project
**Junior School Site**

drawing
**Existing Plan + Elevations**
**2no. New Classrooms + Extensions to 2no. Existing**

| project number | scale | |
|---|---|---|
| 2015_00248_000 | 1/200 @ A1 | @A1 |
| drawing number: T_001 | rev | issue status |

This drawing is to be read in conjunction with all related drawings. All dimensions must be checked and verified on site before commencing any work or producing shop drawings. The originator should be notified immediately of any discrepancy. This drawing is copyright and remains the property of AHR.