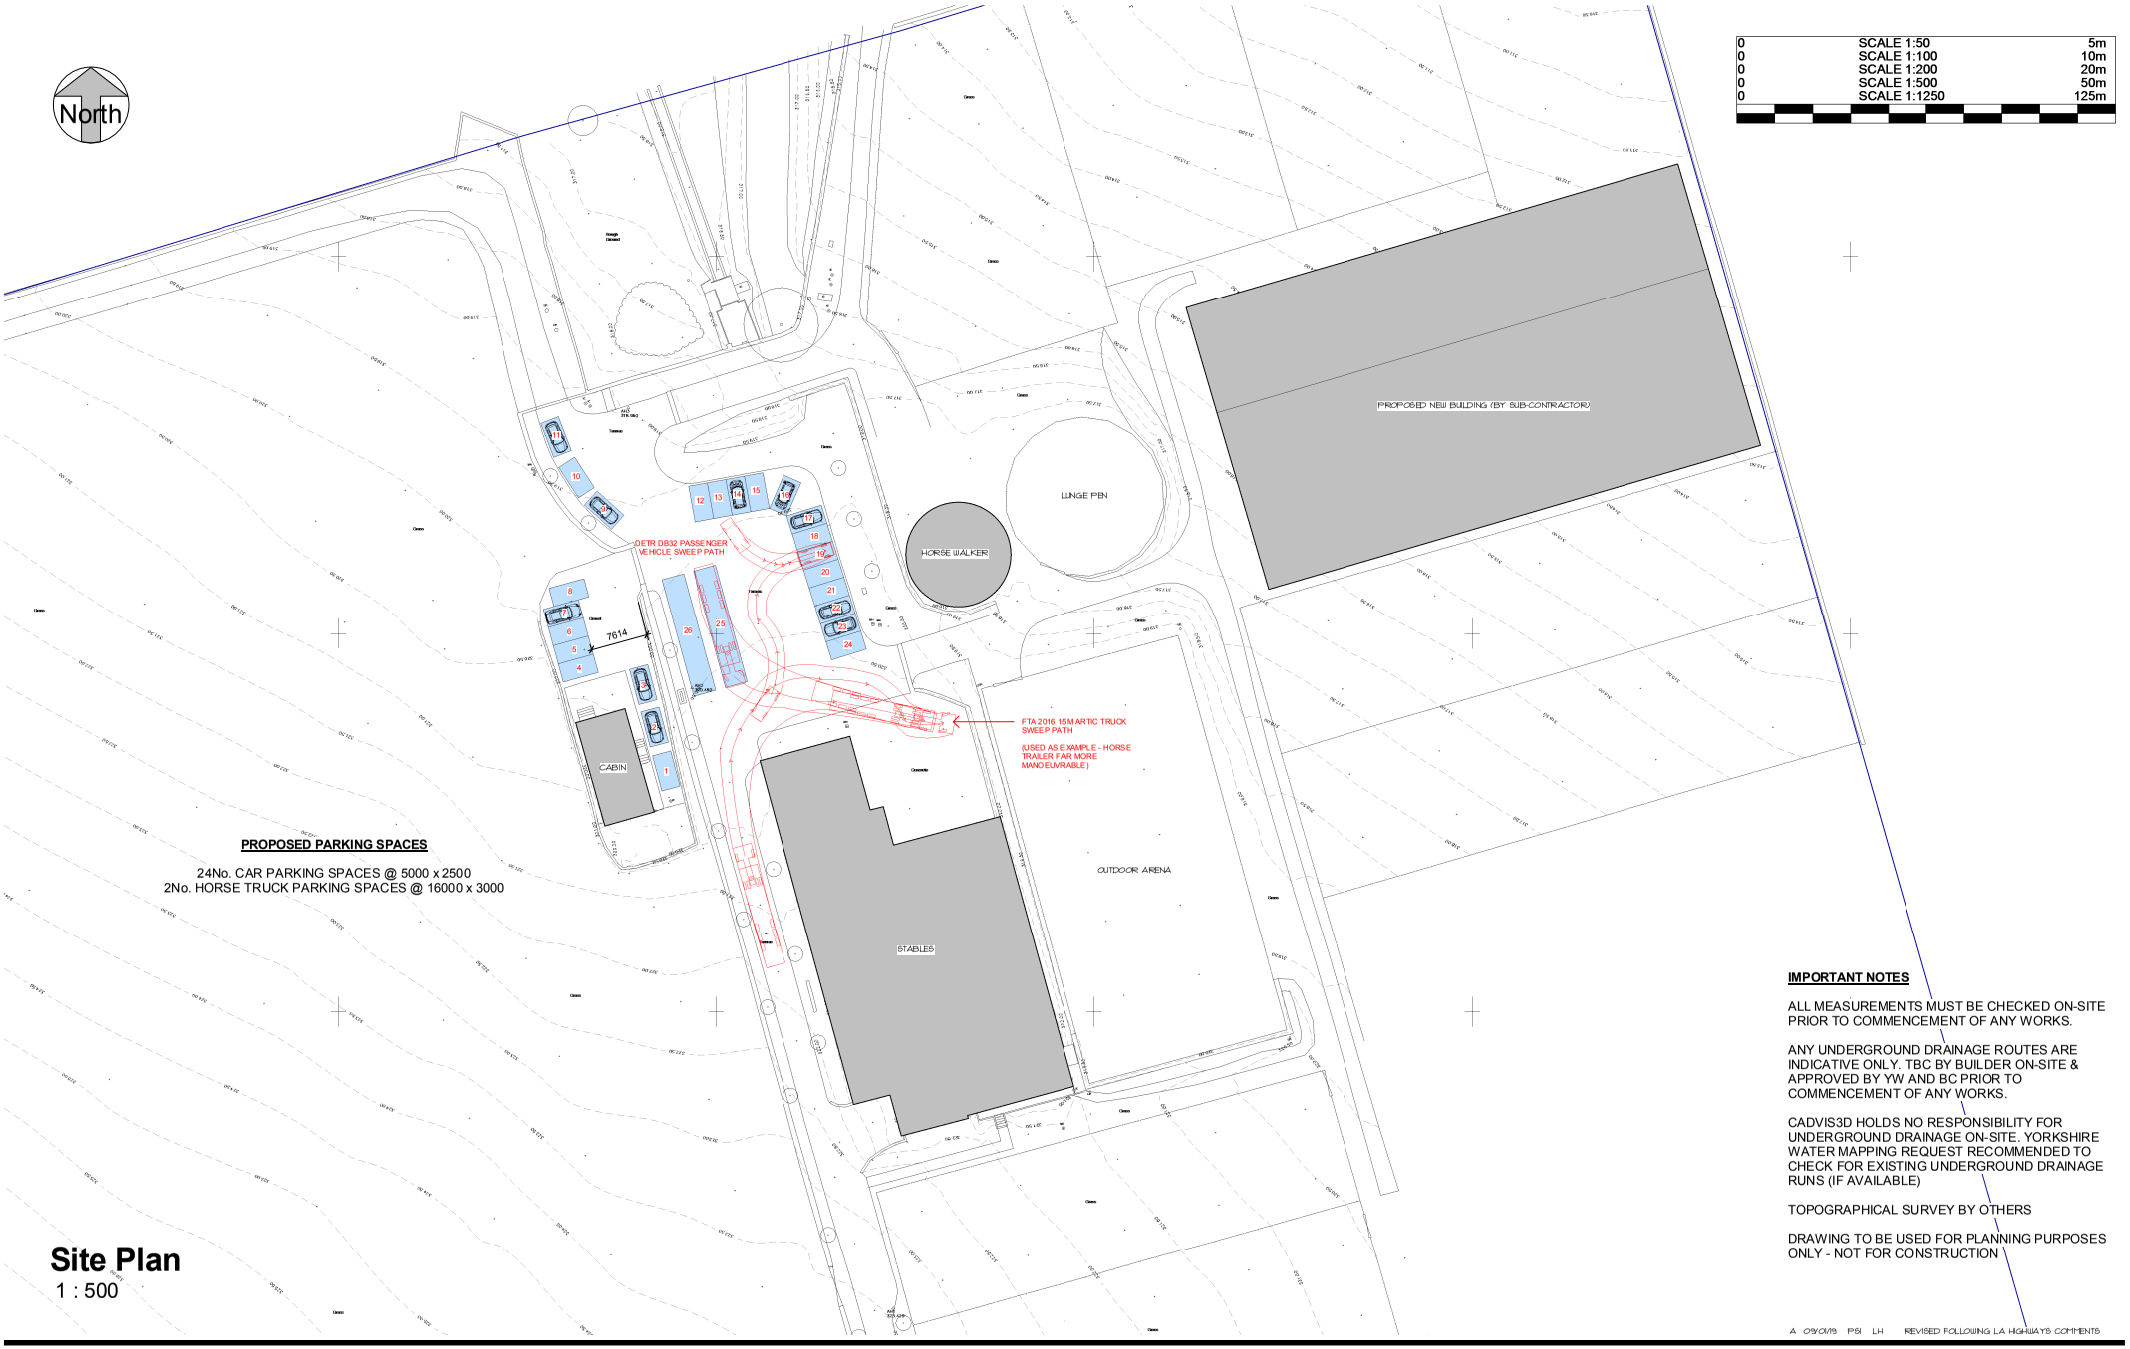


PROPOSED PARKING SPACES

24No. CAR PARKING SPACES @ 5000 x 2500
2No. HORSE TRUCK PARKING SPACES @ 16000 x 3000

IMPORTANT NOTES

ALL MEASUREMENTS MUST BE CHECKED ON-SITE PRIOR TO COMMENCEMENT OF ANY WORKS.

ANY UNDERGROUND DRAINAGE ROUTES ARE INDICATIVE ONLY. TBC BY BUILDER ON-SITE & APPROVED BY YW AND BC PRIOR TO COMMENCEMENT OF ANY WORKS.

CADVIS3D HOLDS NO RESPONSIBILITY FOR UNDERGROUND DRAINAGE ON-SITE. YORKSHIRE WATER MAPPING REQUEST RECOMMENDED TO CHECK FOR EXISTING UNDERGROUND DRAINAGE RUNS (IF AVAILABLE)

TOPOGRAPHICAL SURVEY BY OTHERS

DRAWING TO BE USED FOR PLANNING PURPOSES ONLY - NOT FOR CONSTRUCTION

Site Plan
1 : 500

A 09/09/19 PSI LH REVISED FOLLOWING LA HIGHWAYS COMMENTS

Cadvis3d ARCHITECTURAL DESIGN SERVICES
....making dreams happen
www.cadvis3d.co.uk
Tel: 01484 937123
Email: info@cadvis3d.co.uk

Head office @
The Towers, 237 Wakefield Rd,
Lepton, Huddersfield,
West Yorkshire, HD8 0DH

© This drawing may not be copied without prior permission

project
Broadstone Farm,
Off Brown Edge Road,
Ingbirchworth S36 7GR

title
Equestrian Development - Parking Plan
As Proposed

client
Mrs Hawley

GENERAL
DO NOT SCALE FROM THIS DRAWING.
ALL DIMENSIONS ARE TO BE CHECKED ON SITE AND CONFIRMED TO AUTHOR.
ALL FEASIBILITY STUDIES ARE SUBJECT TO FULL SITE SURVEY + LOCAL AUTHORITY APPROVALS. ANY DISCREPANCIES OR VARIATIONS SHALL BE NOTIFIED TO CADVIS3D BEFORE WORK ON THE RELEVANT SECTION COMMENCES.
THIS DRAWING SHALL BE READ IN CONJUNCTION WITH ALL RELEVANT CONSULTANTS AND / OR SPECIALISTS DRAWINGS / DOCUMENTS.
THE MATERIALS AND WORKMANSHIP OF ALL RELEVANT TRADES AND BUILDING OPERATIONS SHALL COMPLY WITH THE RECOMMENDATIONS OF CURRENT BRITISH STANDARDS AND CODES OF PRACTICE.
AS FAR AS REASONABLY PRACTICABLE, THIS DESIGN HAS BEEN PREPARED IN SUCH A WAY AS TO REDUCE THE RISKS TO THE HEALTH AND SAFETY OF PERSON(S) WHO MAY BE AFFECTED.

rev	date	dr	app	notes
A	09/09/19	PSI	LH	REVISED FOLLOWING LA HIGHWAYS COMMENTS

scale 1 : 500	drawn PSI	apprv LH
date JAN 2019	path G:\work docs\Architectural Jobs\1878 - Broadstone Farm, Ingbirchworth\Arch\Proposed\1878 - proposed rev B.rvt	
status PLANNING		
job no 1878	dwg no A(90)-02	rev A