

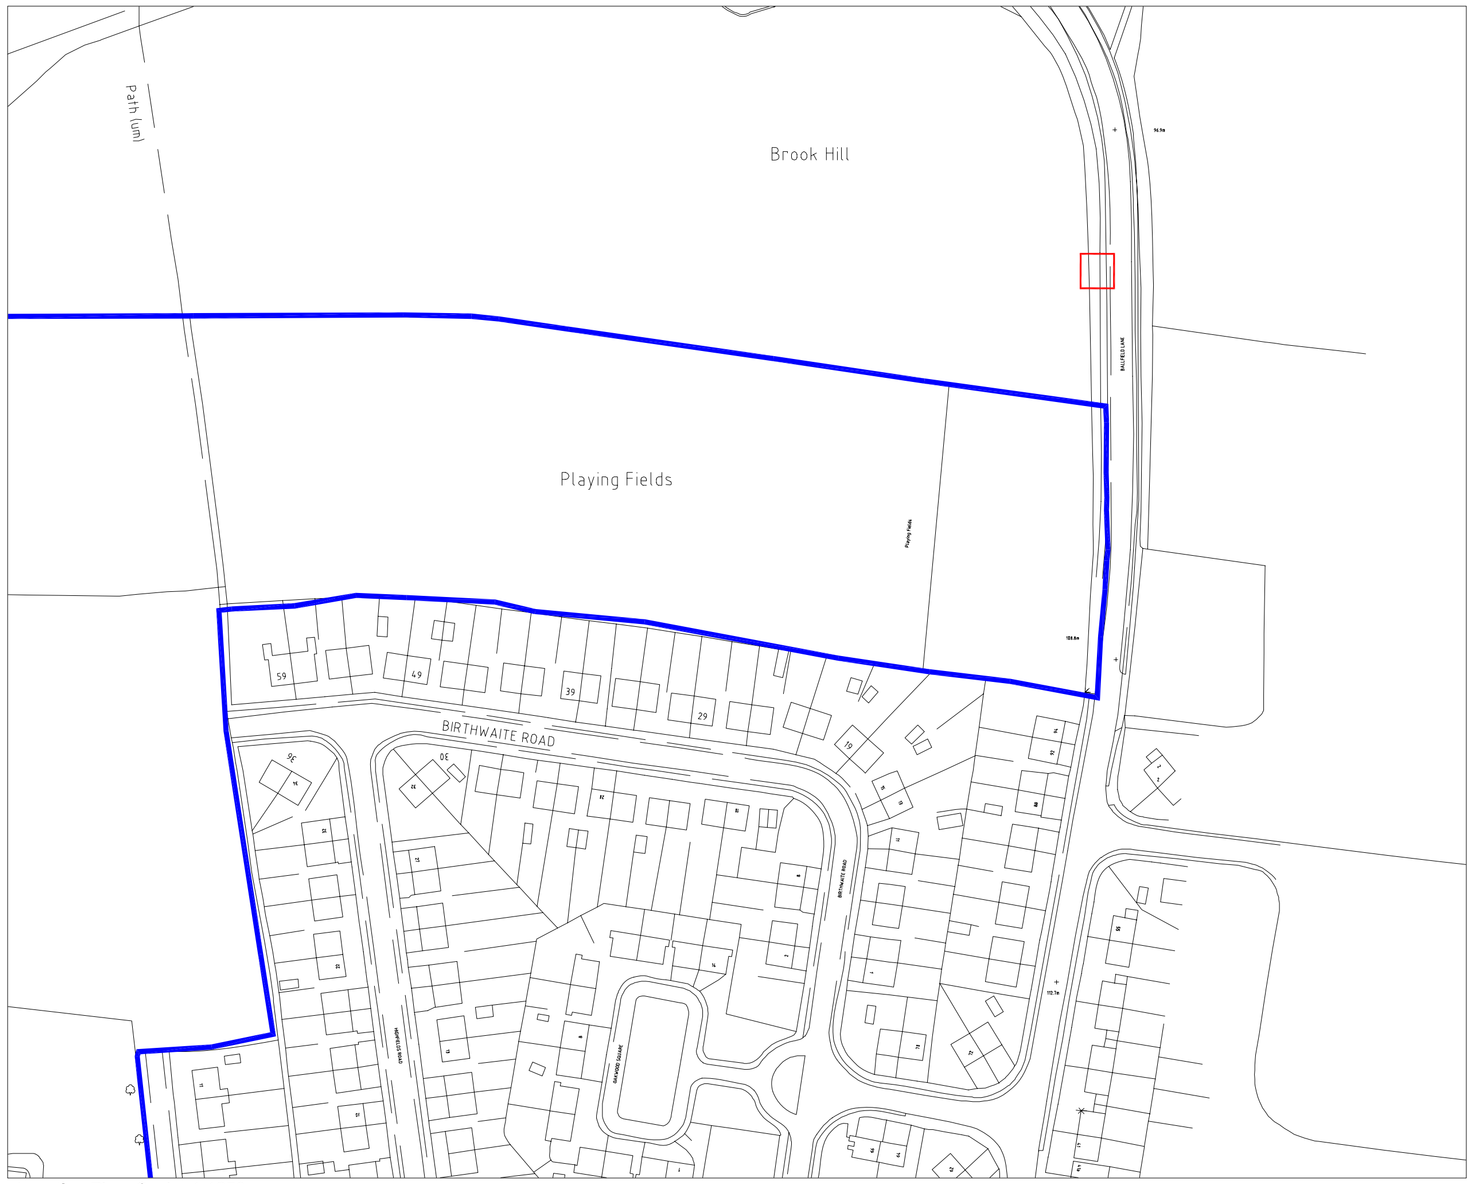


Location Plan Scale: 1:1250


Typical elevation of proposed entrance Scale: 1:50

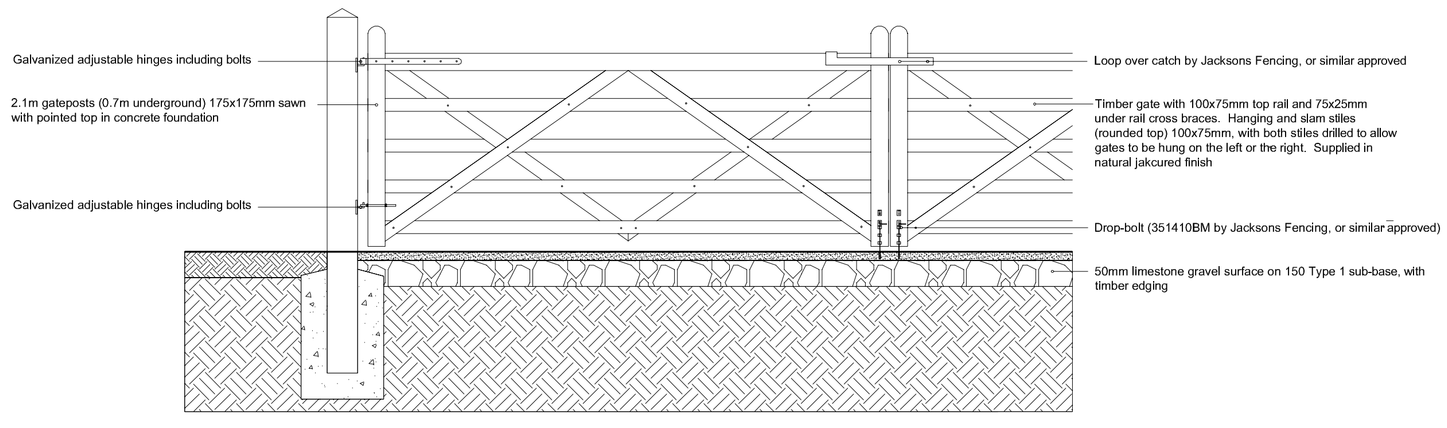

Typical elevation of timber 5-bar gate Scale: 1:25

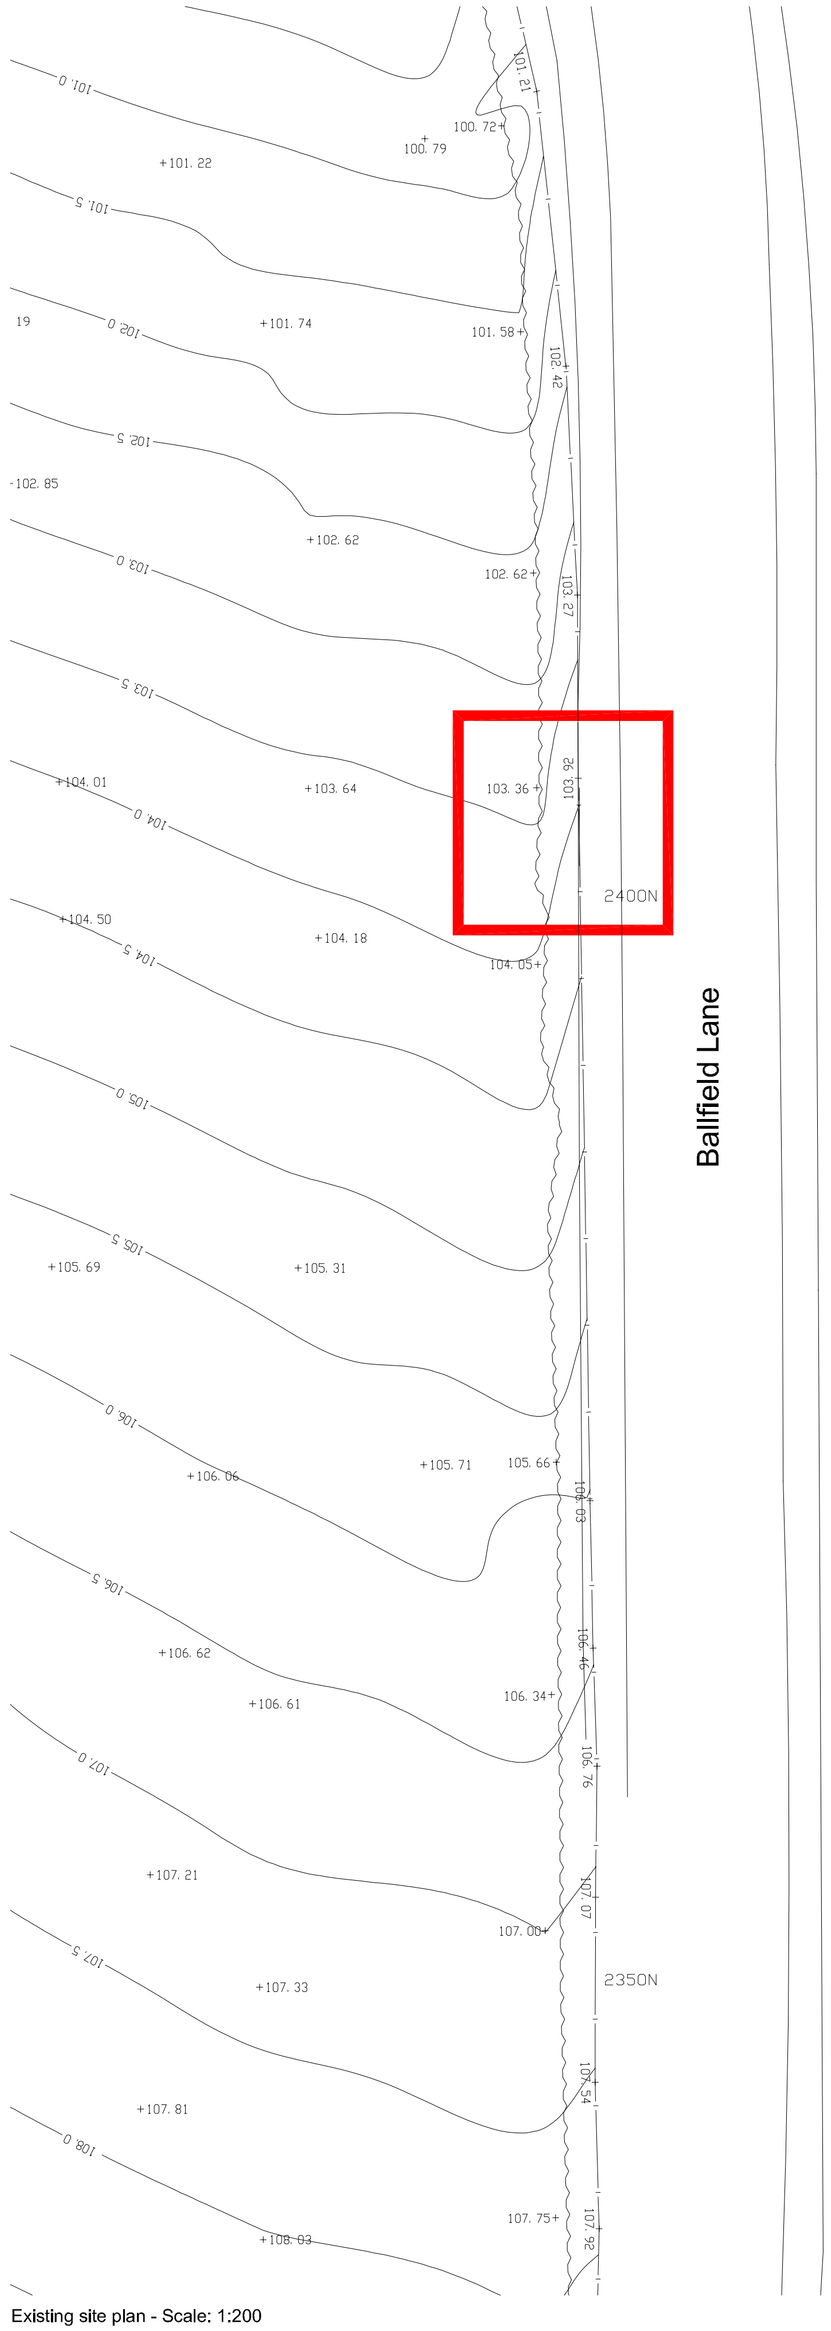

Existing site plan - Scale: 1:200

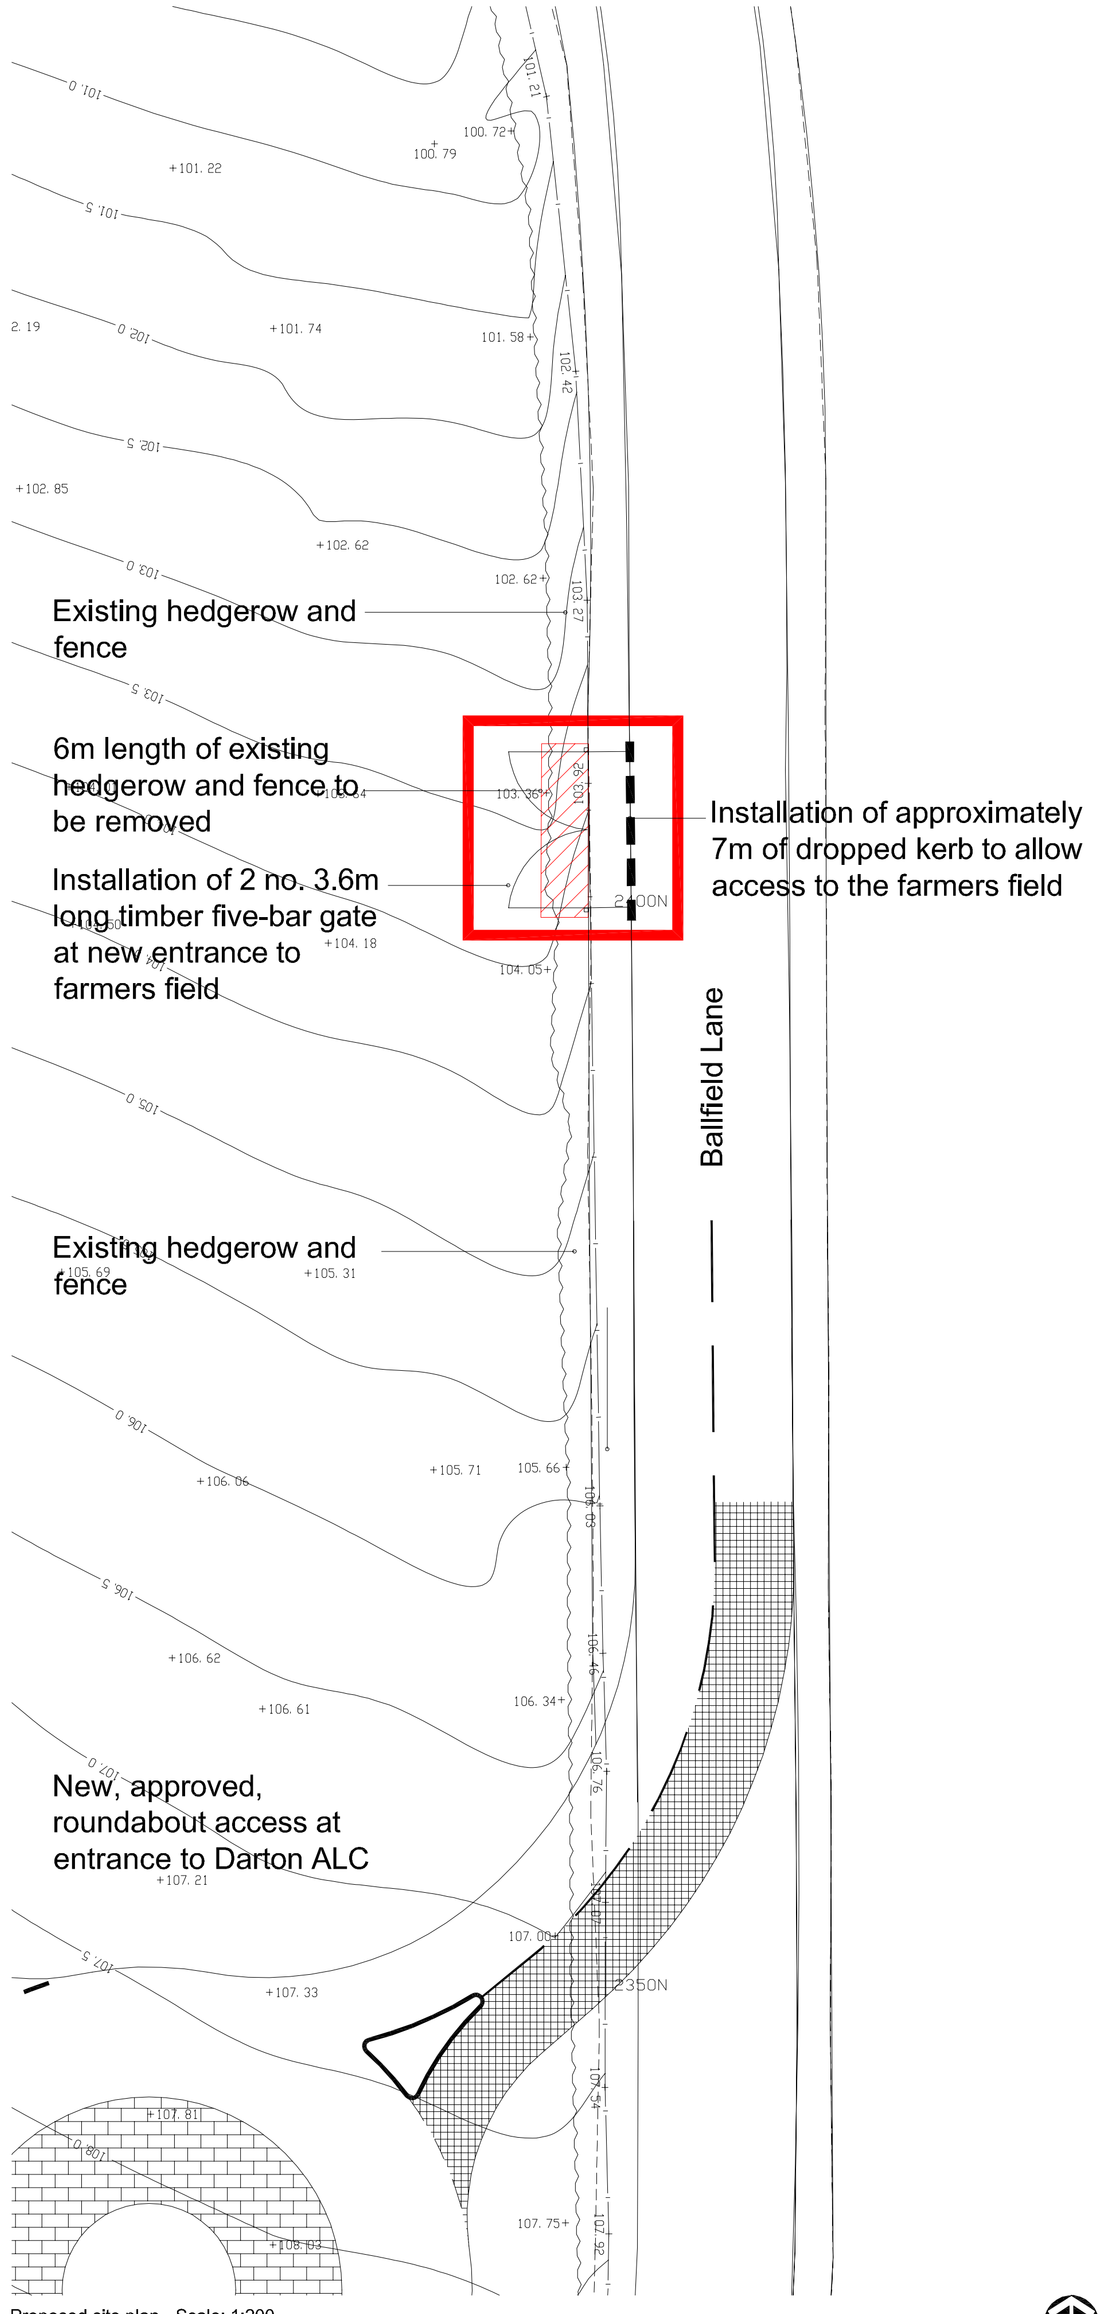

Proposed site plan - Scale: 1:200

REV.	DESCRIPTION.	DATE.	REV.	DESCRIPTION.	DATE.
P01	Access details amended as per client request. RL	21.05.09			
P02	Planning application boundary added and more detail shown. SLL	27.05.09			

Note: This drawing is for illustrative purposes only. For technical details relating this application refer to Buro Happold drawings.

Barnsley Partnership For Learning

Design Risk Management Reference: CDM/

awp

PROJECT: Barnsley BSF - Darton

DRAWING TITLE: Proposed Farm Access to Ballfield Lane

DRAWING No.	SCALE (A1)	DATE	DRAWN	CHKD
BP4L_DAR_AWP_DR_94_BW_LL_11 P02	1:200	06-04-09	RL	DP

Anthony Walker and Partners Limited 10 Summerhill Terrace Newcastle upon Tyne NE4 6EB
Tel: 0191 233 0188 Fax: 0191 261 1527 Email: info@awpenvironment.co.uk www.awpenvironment.co.uk

This document is copyright and must not be used, amended or reproduced in any form without written consent from Anthony Walker & Partners