

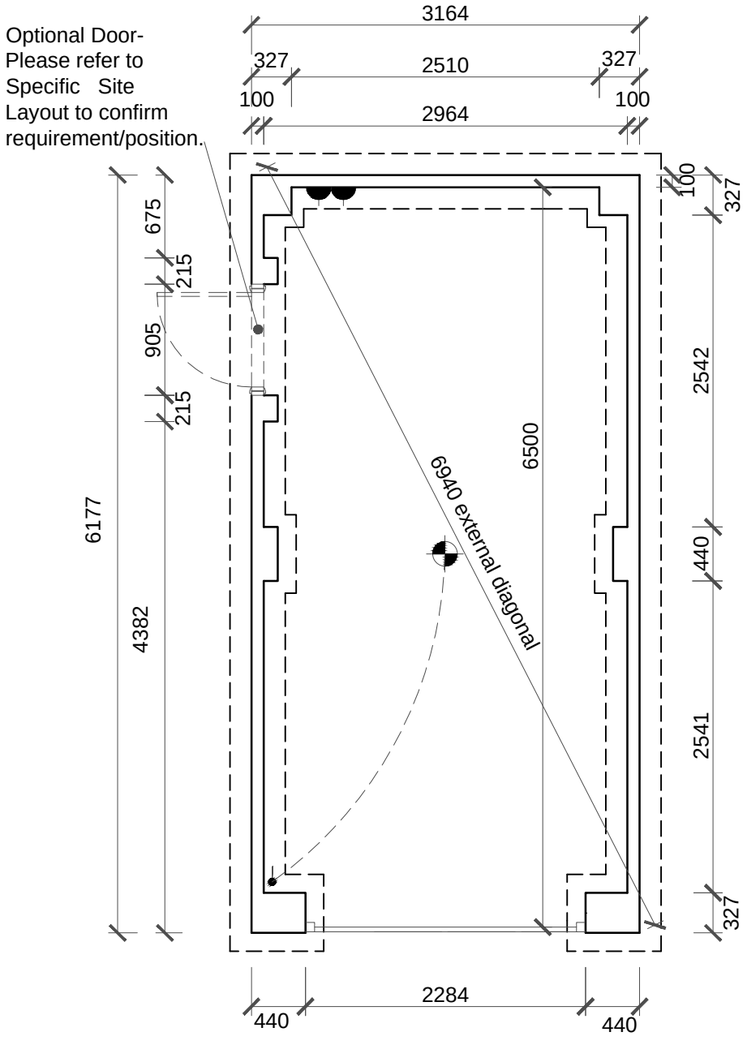



FOUNDATION PLAN

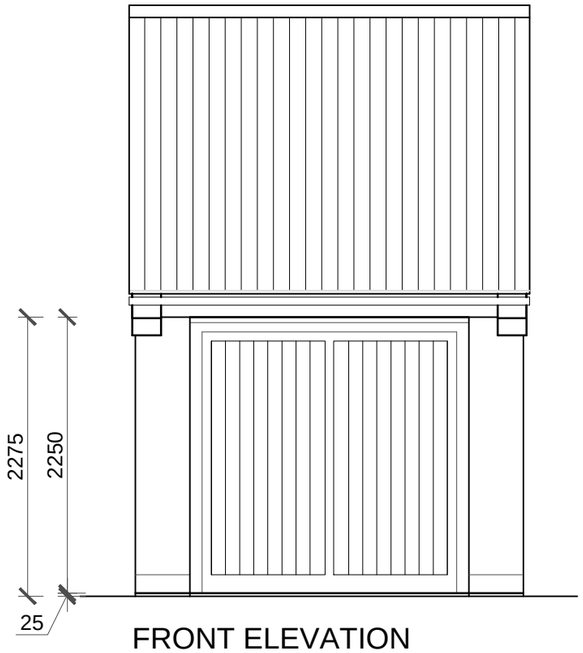

FRONT ELEVATION

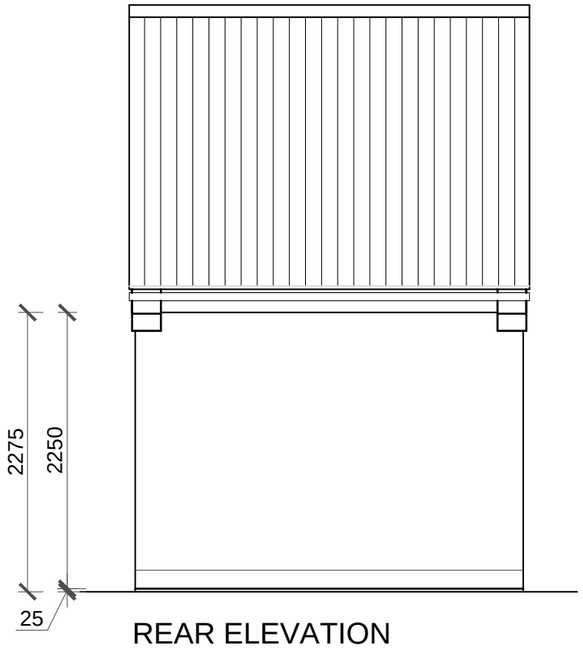

REAR ELEVATION

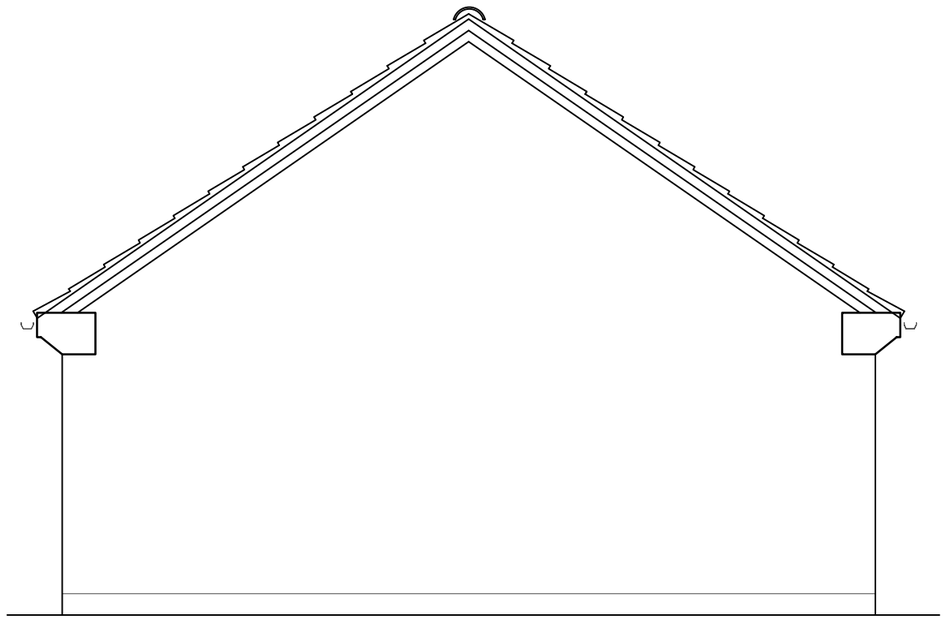

SIDE ELEVATION

Revision :

Scale : 1:50 @A3

Date : December 16

Drawn by : KL

Project :
Proposed Development at
Kings Road,
Wombwell

Title :
Single Garage

Drg No : RC/SG/01 Rev : -