


1 Proposed Site Plan
1 : 100

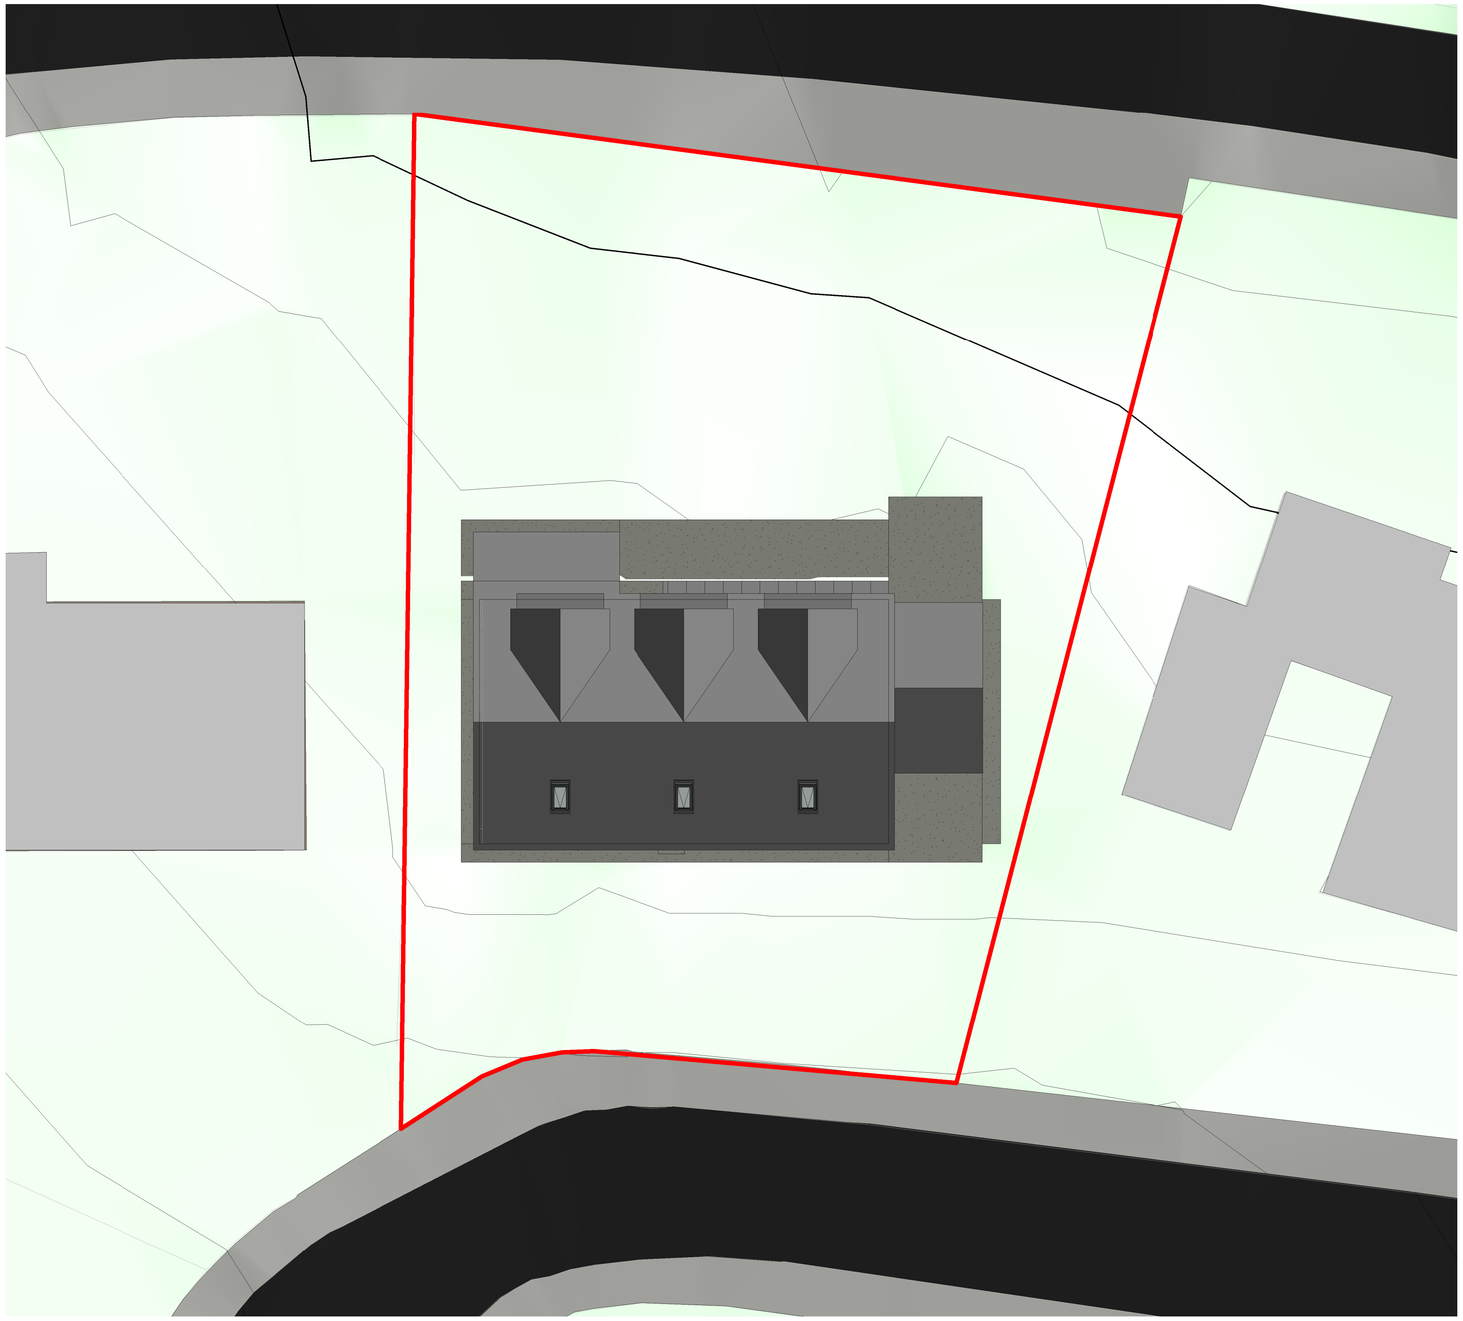

2 Site Location Plan
1 : 1250







©2019 Google - Image Date: April 2011





©2019 Google - Image Date: July 2009



1:200- 0 4m 8m 12m 16m 20m
1:100- 0 2m 4m 6m 8m 10m
1:50- 0 1m 2m 3m 4m 5m
1:25- 0 0.5m 1m 1.5m 2m 2.5m
SCALE BAR

N

REV	DATE	AMENDMENT	BY

DRAWING STATUS: **PLANNING**

RIBA STAGE: **STAGE 3**

CLIENT:
William Atha & Georgina Simpson

ARK CONSULTING
Draughting services for Architectral, Civil/Structural Engineers, Development Consultants, Project Managers.
Head Office
11A Tennyson Close, Penistone
Sheffield, South Yorkshire, S36 6GY.
Tel: 07930572001
E-mail: mail@arkconsulting.com
www.arkconsulting.co.uk

PROJECT:
16 Highfields, Hoylandswaine, Sheffield, S36 7JP

TITLE:
Location Plan & Proposed Site Plan

DATE:	SCALE:	DRAWN:	ARK
JUL 2020	As indicated @ A1	CHECKED:	ARK
ARK PROJECT REF: 0001	ARK DRAWING REF: A010	REVISION: P01	

BIM DRAWING REF:
HHSY - ARK - 00 - XX - DR - A - A010 - P01

© THIS DRAWING IS THE PROPERTY OF ARK CONSULTING AND MUST NOT BE COPIED OR OTHERWISE REPRODUCED WITHOUT THE EXPRESS WRITTEN PERMISSION OF THE COMPANY.