

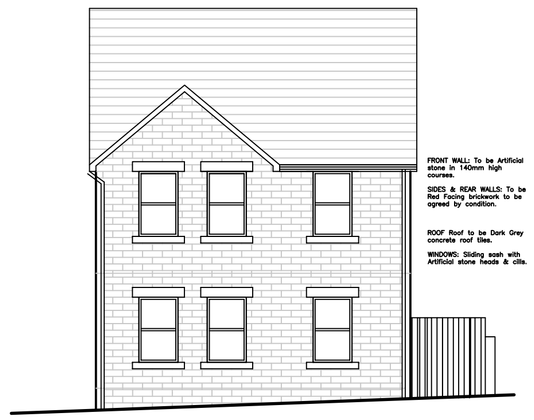



PROPOSED FRONT ELEVATION

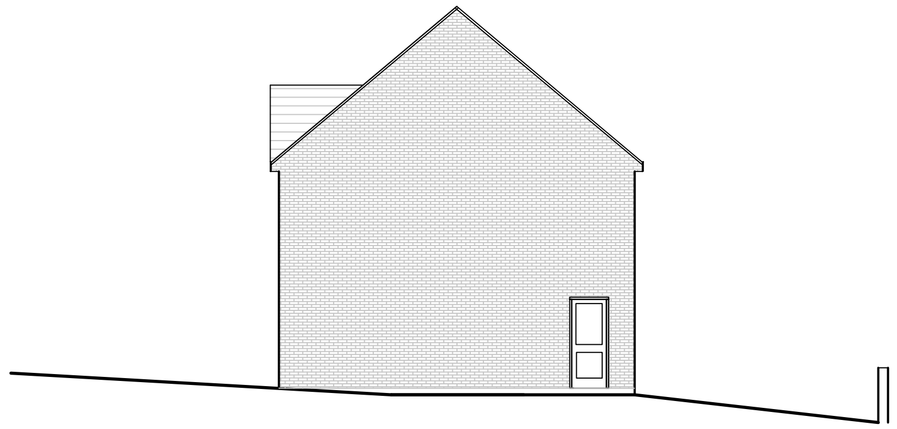


PROPOSED SIDE ELEVATION

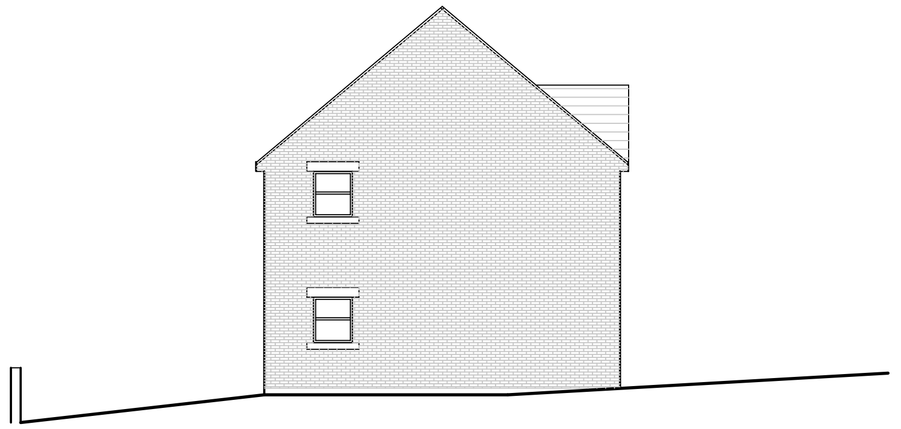


PROPOSED SIDE ELEVATION

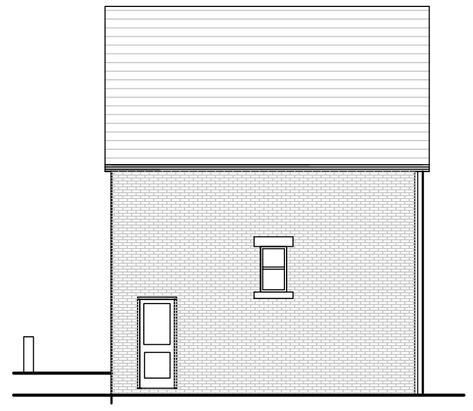


PROPOSED REAR ELEVATION

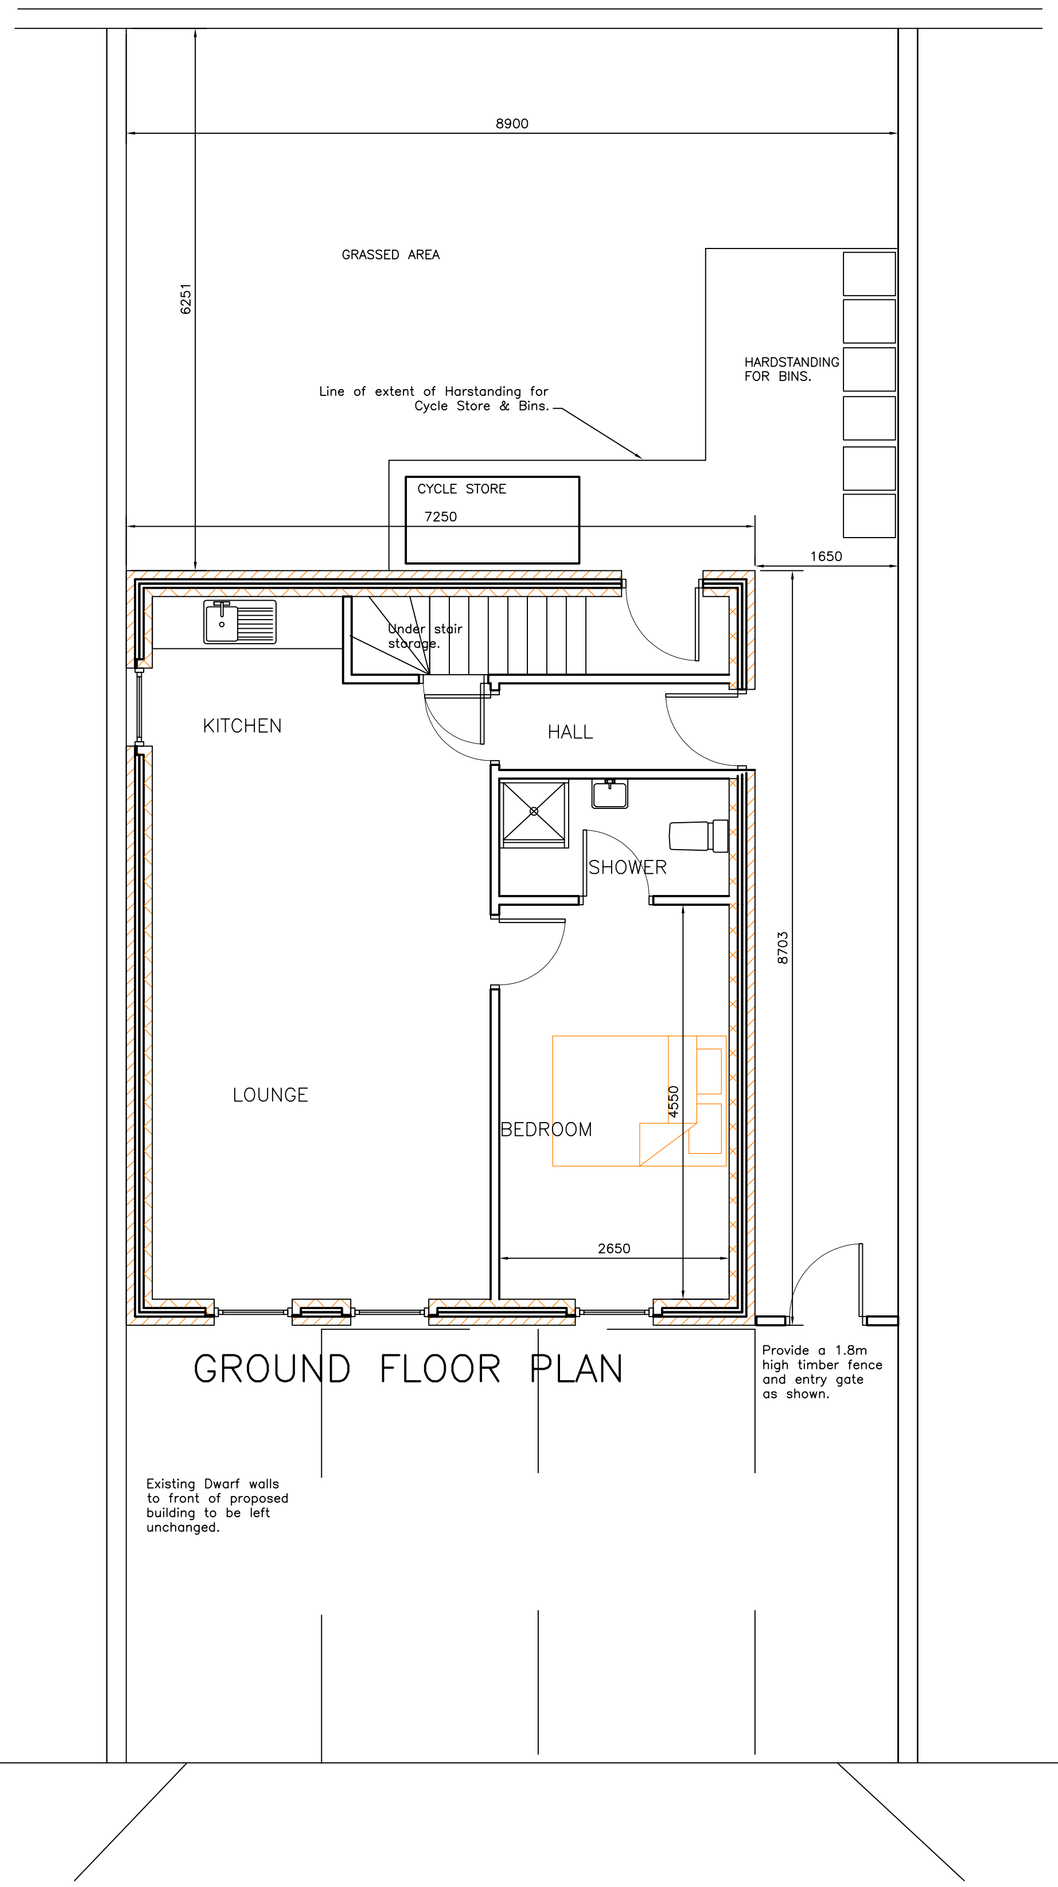


GROUND FLOOR PLAN

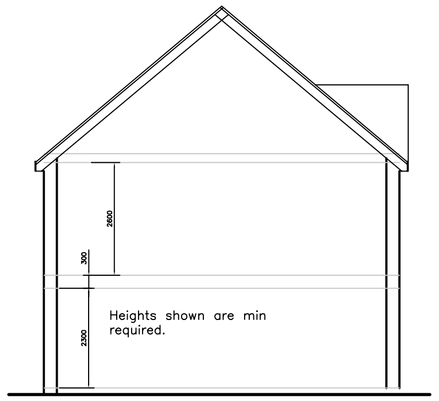

PROPOSED INDICATIVE SECTION

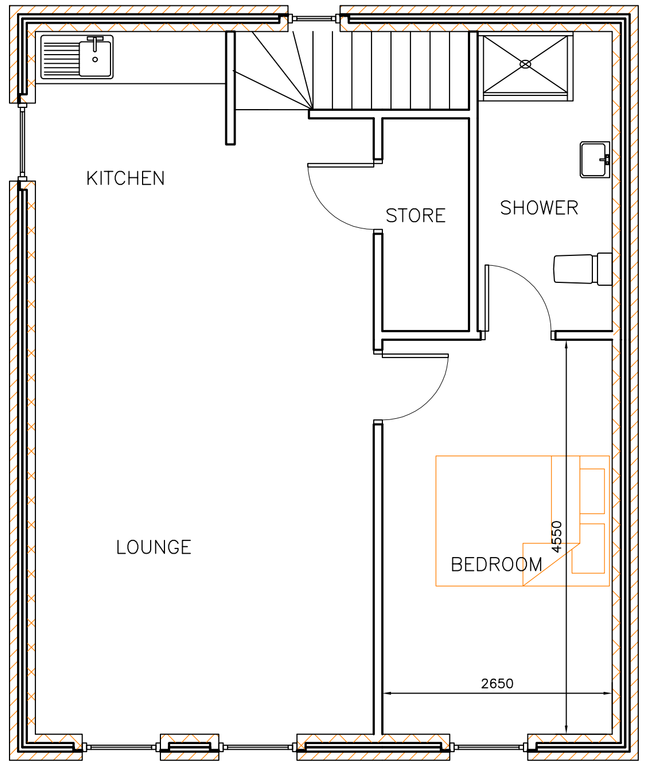


FIRST FLOOR PLAN

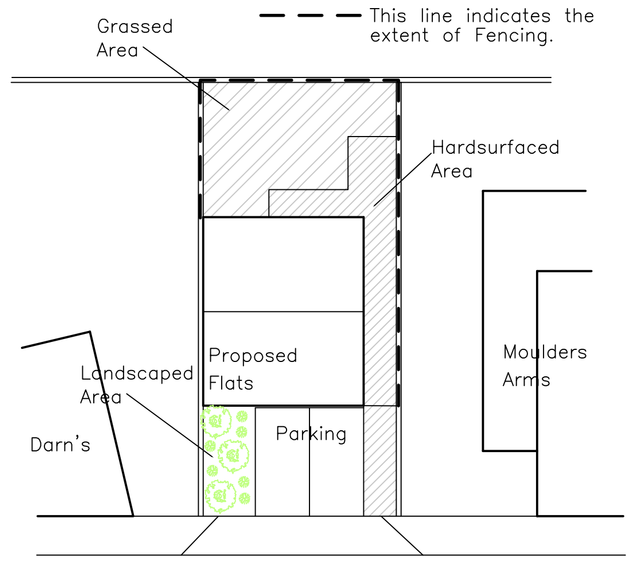

SUMMER STREET


BLOCK PLAN Scale 1:200

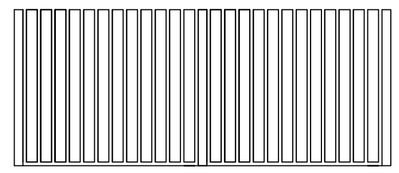

100x100 Timber posts

125x25 Dark Stained timber on both sides of horizontal rails

FENCING DETAIL 1800 high

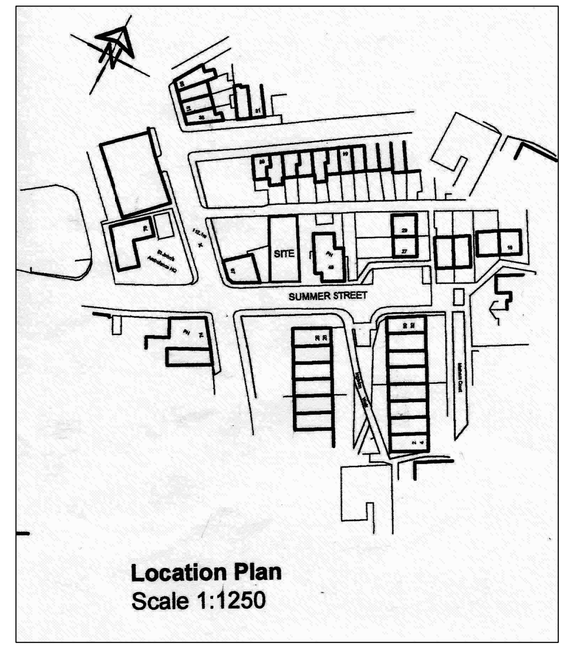

ROY WRIGHT GROUP

PROPOSED DWELLINGS
SUMMER STREET
BARNSLEY

Roy Wright Summer Street.dwg 11/10/19/01 Rev E 1:100 1:50 11-10-19 DE