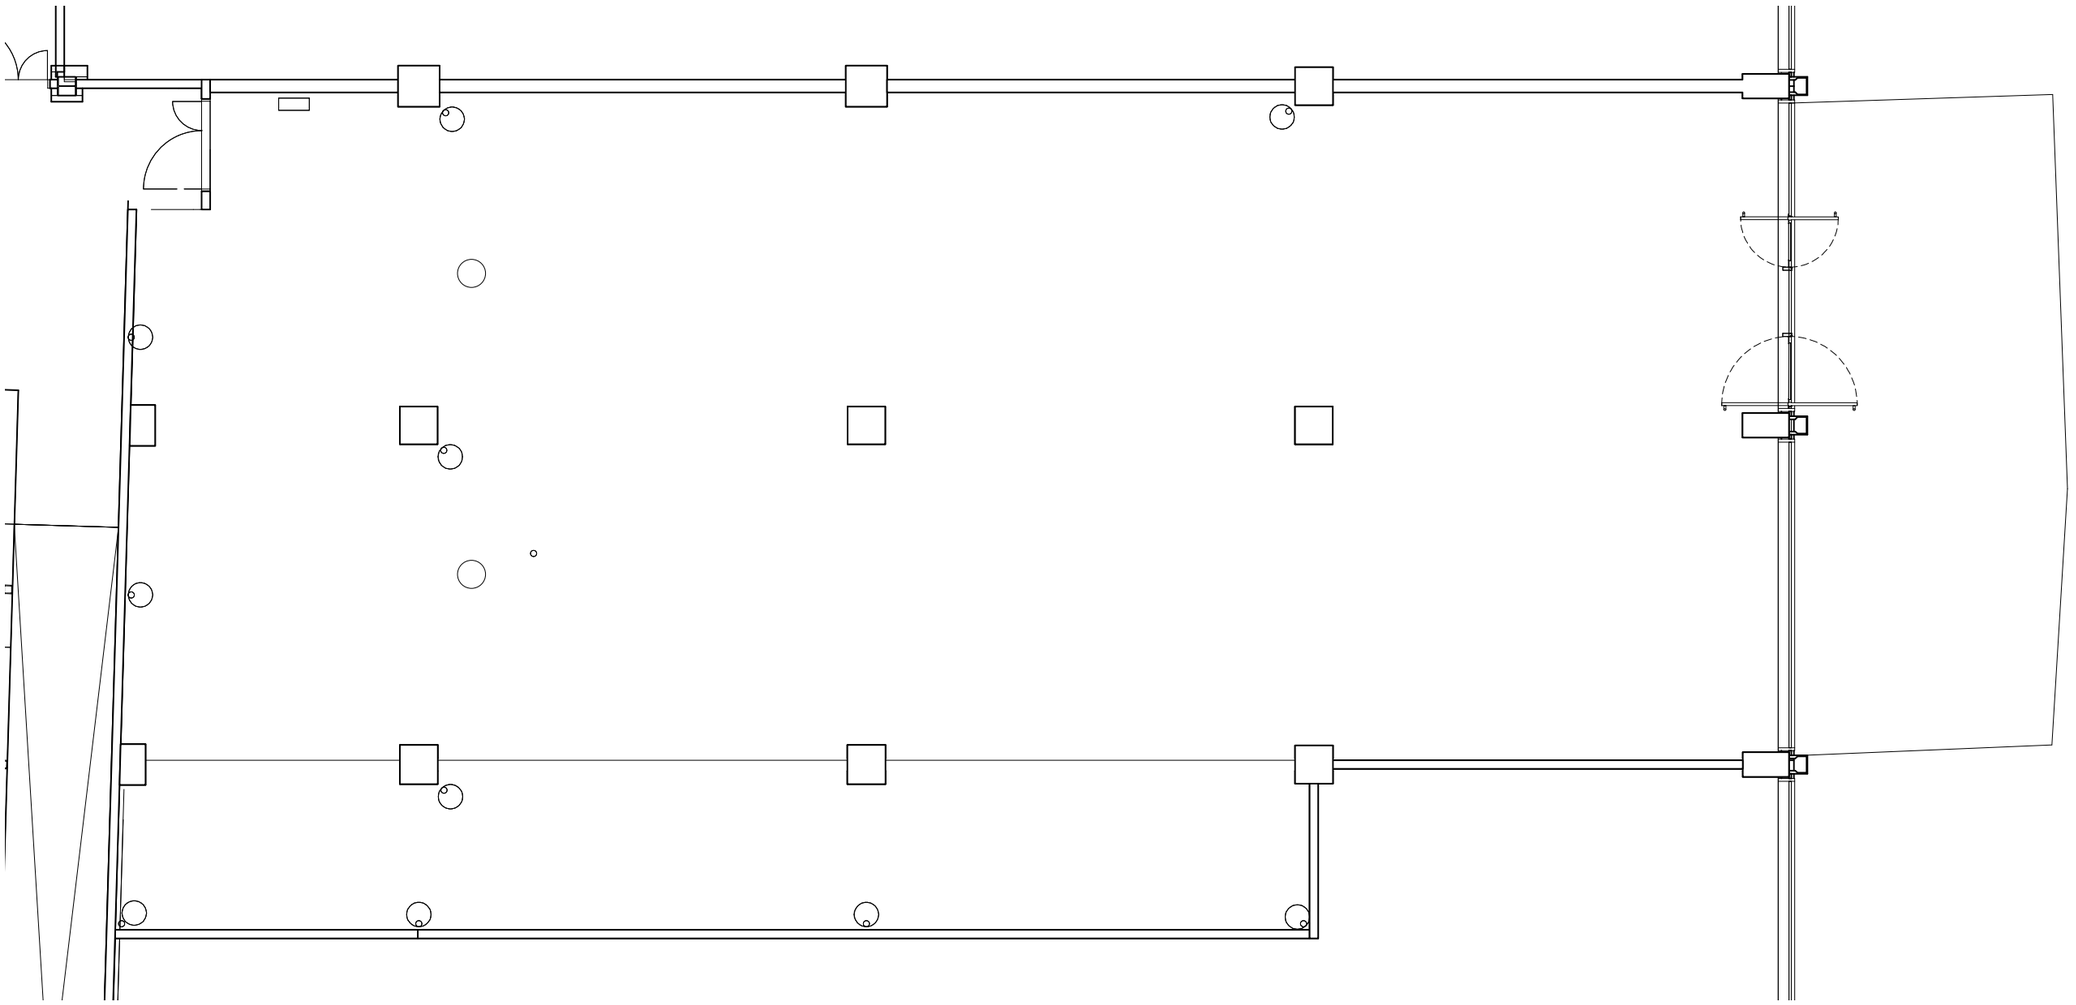


1 EXISTING GROUND FLOOR PLAN
SCALE: 1:50@A1 , 1:100 @A3

0 1 2 3 4 5 M

GENERAL NOTES

DO NOT SCALE FROM DRAWINGS. ALL DIMENSIONS TO BE CHECKED ON SITE. REPORT OMISSIONS AND DISCREPANCIES TO THE ARCHITECT IMMEDIATELY.

REVISION DATES MARKED ON THE DRAWING ARE STATED IN THE FOLLOWING ORDER: YEAR, MONTH, DAY (YY.MM.DD).

© MORENO MASEY LTD

REV	DATE	NOTES
P1.	21 08 19	FOR PLANNING [FI]

MorenoMasey
The Barley Mow Centre,
10 Barley Mow Passage, London W4 4PH UK
+44 20 3142 6554
morenomasey.com

PROJECT
NANDOS BARNSLEY

CLIENT
NANDOS CHICKENLAND

DRAWING TITLE
EXISTING GROUND FLOOR PLAN

SCALE	DATE	DRAWN	CHECK
SCALE: 1:50@A1 , 1:100 @A3_	AUG 21	FI	RR

PROJECT NO.	DWG NO.	REVISION
20012	010	P1