
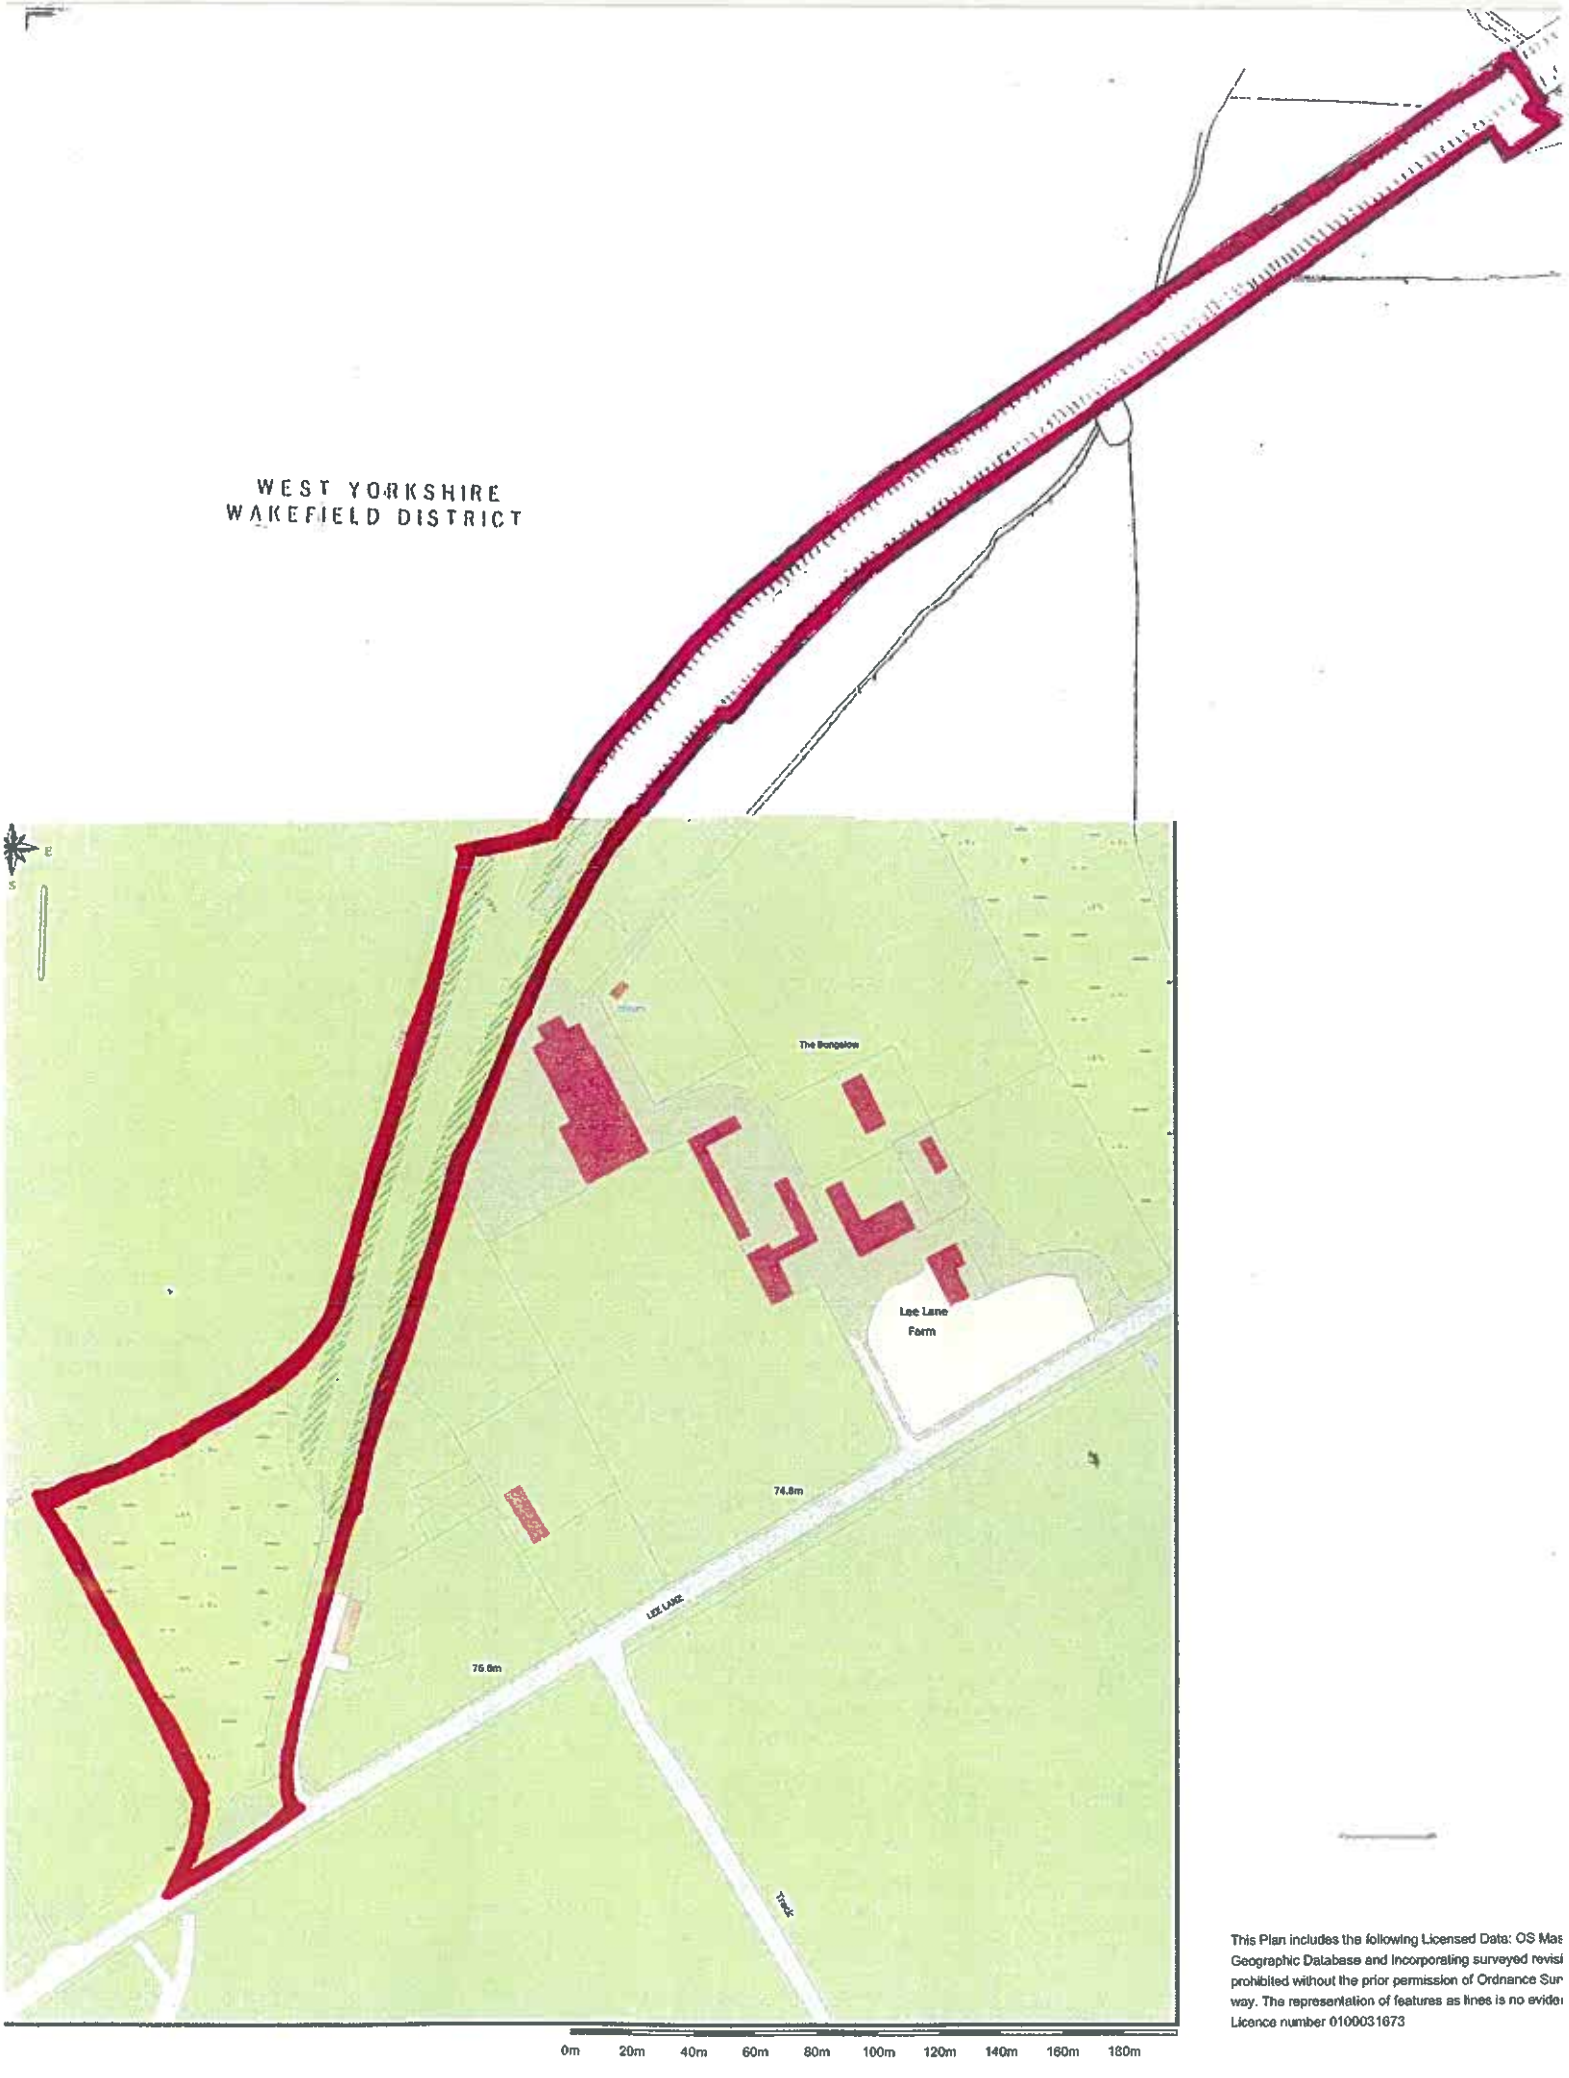


This Plan includes the following Licensed Data: OS Mas
Geographic Database and incorporating surveyed revisi
prohibited without the prior permission of Ordnance Sur
way. The representation of features as lines is no evide
Licence number 0100031673

Stables at Lee Lane, Royston

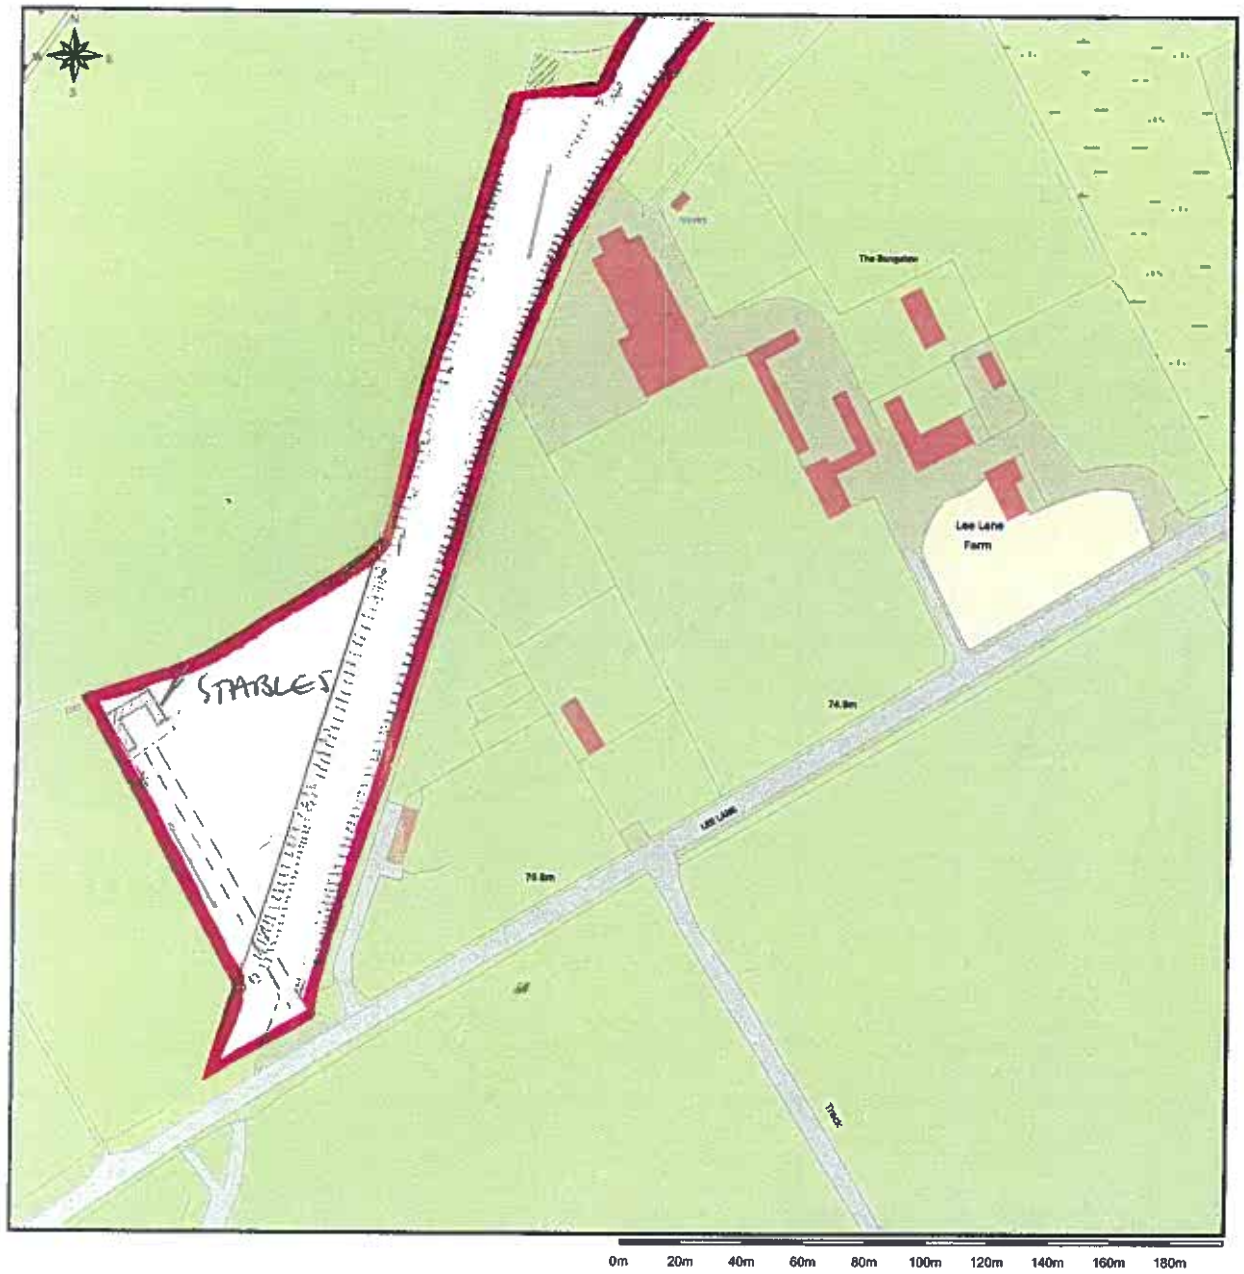

Location

This Plan includes the following Licensed Data: OS MasterMap Colour PDF Site Plan by the Ordnance Survey National Geographic Database and incorporating surveyed revision available at the date of production. Reproduction in whole or in part is prohibited without the prior permission of Ordnance Survey. The representation of a road, track or path is no evidence of a right of way. The representation of features as lines is no evidence of a property boundary. © Crown copyright, All rights reserved 2012. Licence number 0100031673

Scale: 1:2500, paper size: A4

plans ahead by emapsite