Notes:

PLANNING DRAWINGS, NOT TO BE USED FOR BUILDING REGULATIONS OR CONSTRUCTION PURPOSES

Revision:--

Revision List:


Project Name: The Quarry, Rockside Road

Drawing Title: Ground Floor Plan - Proposed

Drawing Number: 1043/TP/003

Scale: 1:100@A3

Date: July 11

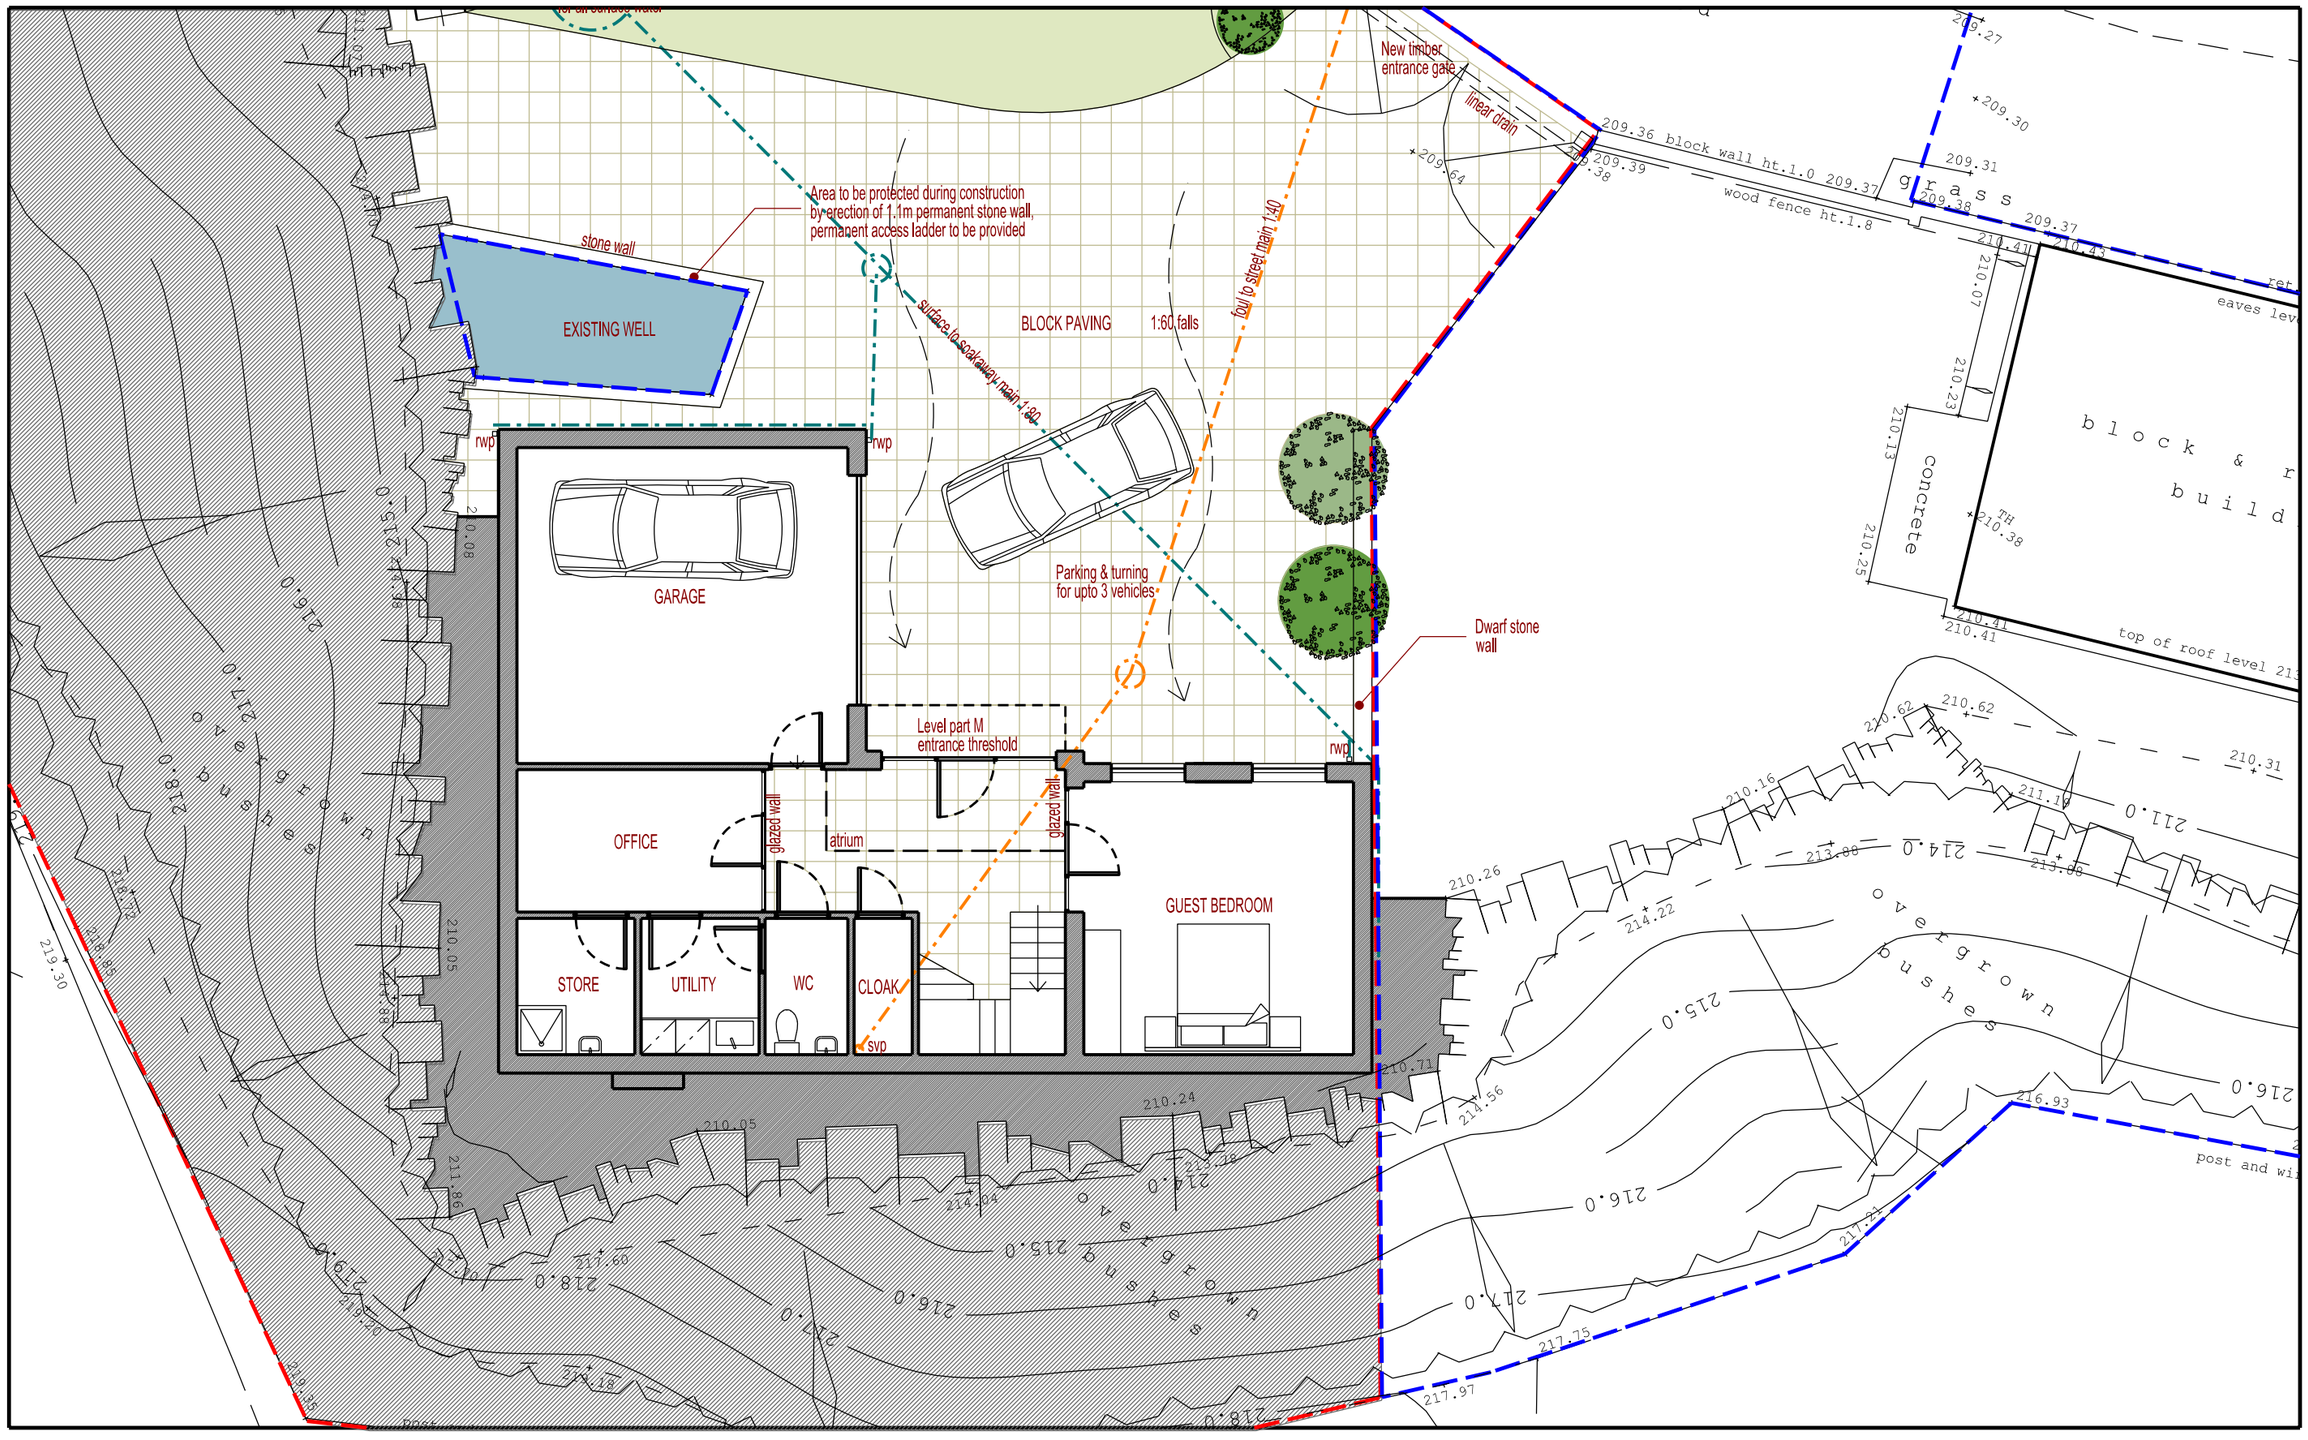

DSA design space architecture t: +44 (0)1226 762697 e:info@designspacearchitects.co.uk www.designspacearchitects.co.uk