

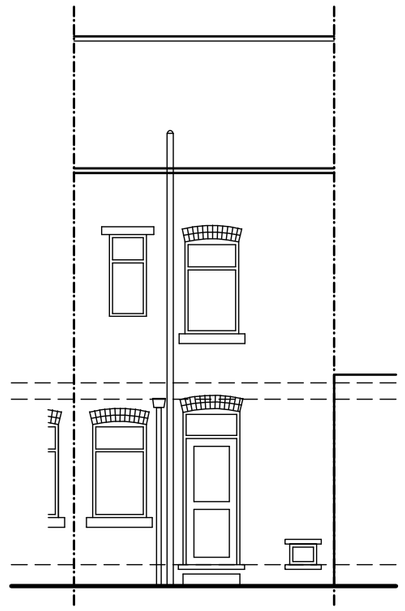



EXISTING REAR ELEVATION

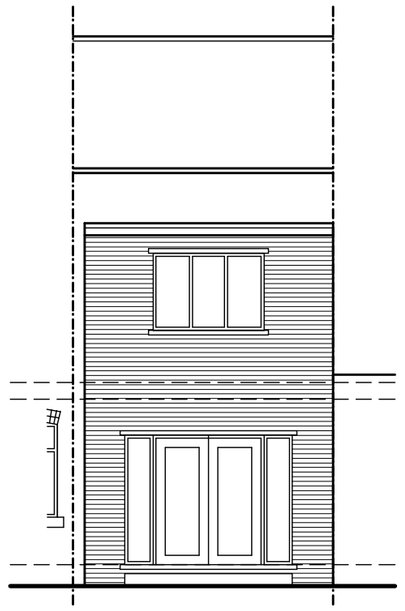


PROPOSED REAR ELEVATION

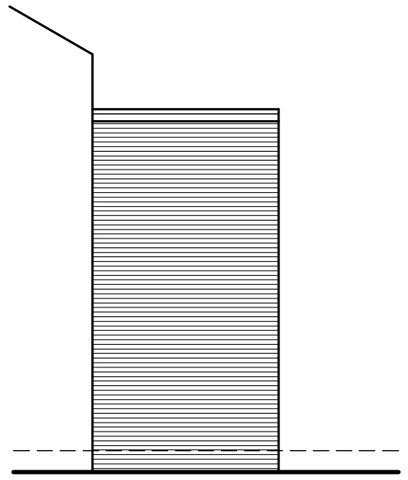


PROPOSED SIDE ELEVATION

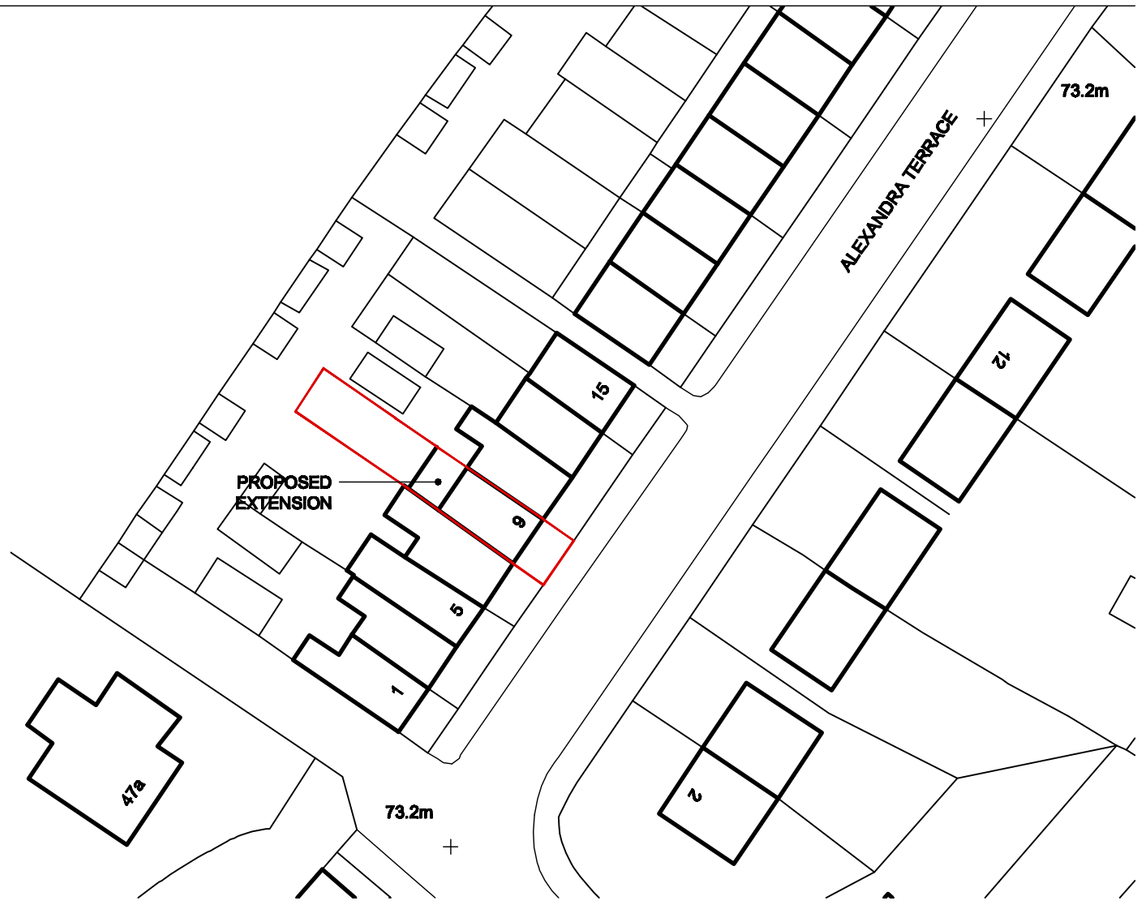


LOCATION PLAN
SCALE 1:500

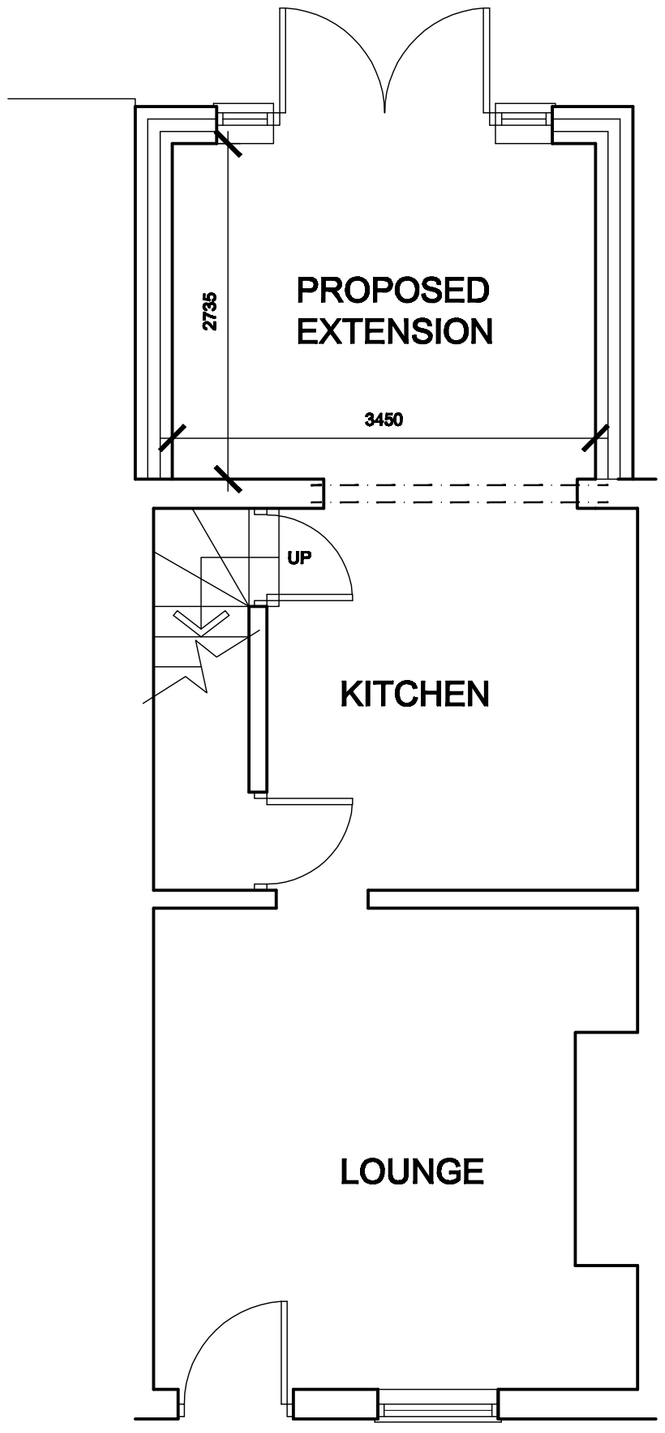

PROPOSED GROUND FLOOR PLAN

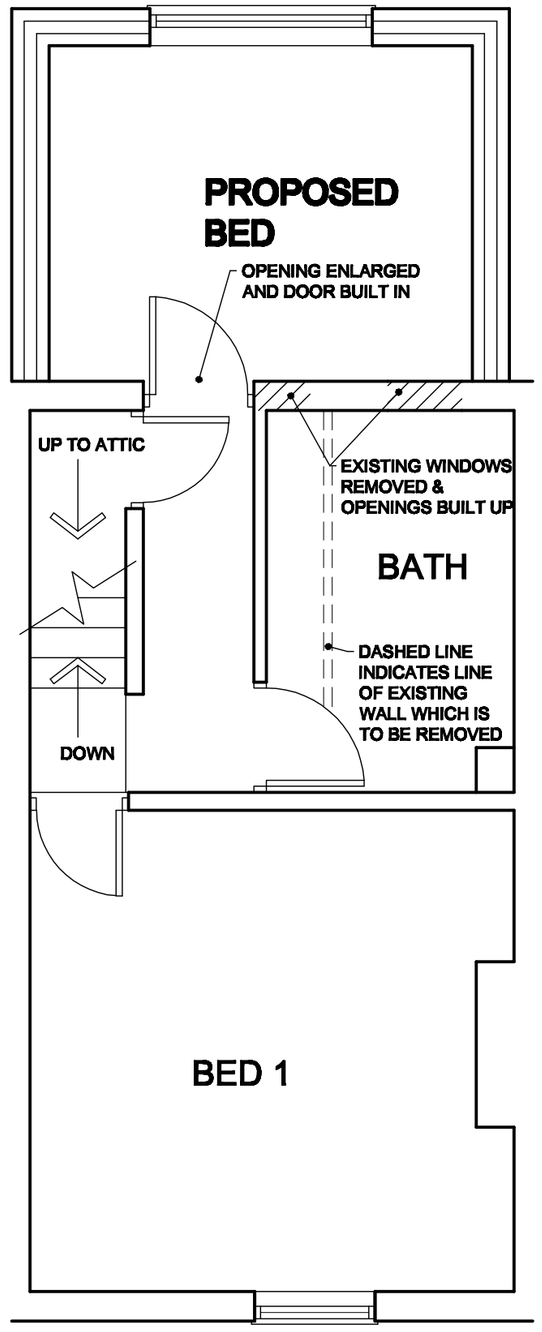

PROPOSED GROUND FLOOR PLAN

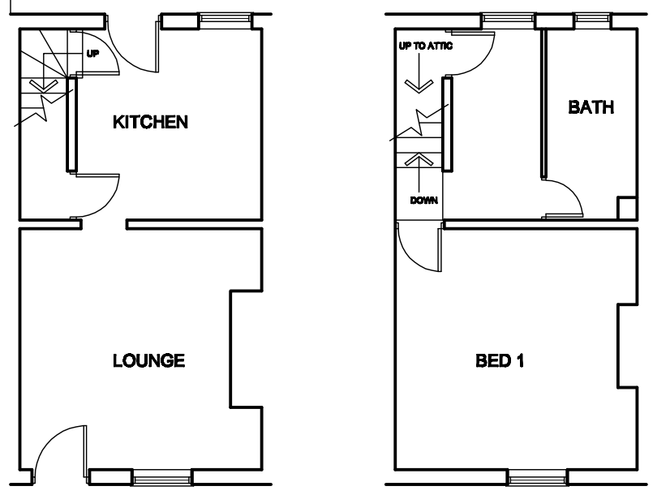

EXISTIN G FLOOR PLANS
SCALE 1:100

White Agus Partnership

PROVIDENCE VILLA,
42 SACKVILLE STREET,
BARNSLEY.
S70 2DB

Phone: 01226 206482
Fax: 01226 283030
Email: info@whiteaguspartnership.co.uk
Web: www.whiteaguspartnership.co.uk

SURVEYORS AND BUILDING DESIGN CONSULTANTS

Project. PROPOSED REAR EXTENSION 9 ALEXANDRA TERRACE BARNSLEY, S71 5AZ	Client. MR J. PARKIN
Drawing Title. PLANS & ELEVATIONS	Date. JAN 2011
	Scale. 1:50 & 1:100
	Ref. 10-075
	Dwg. No. 01
	Rev.

Date	Suffix	Description	Date	Suffix	Description