


Front Elevation

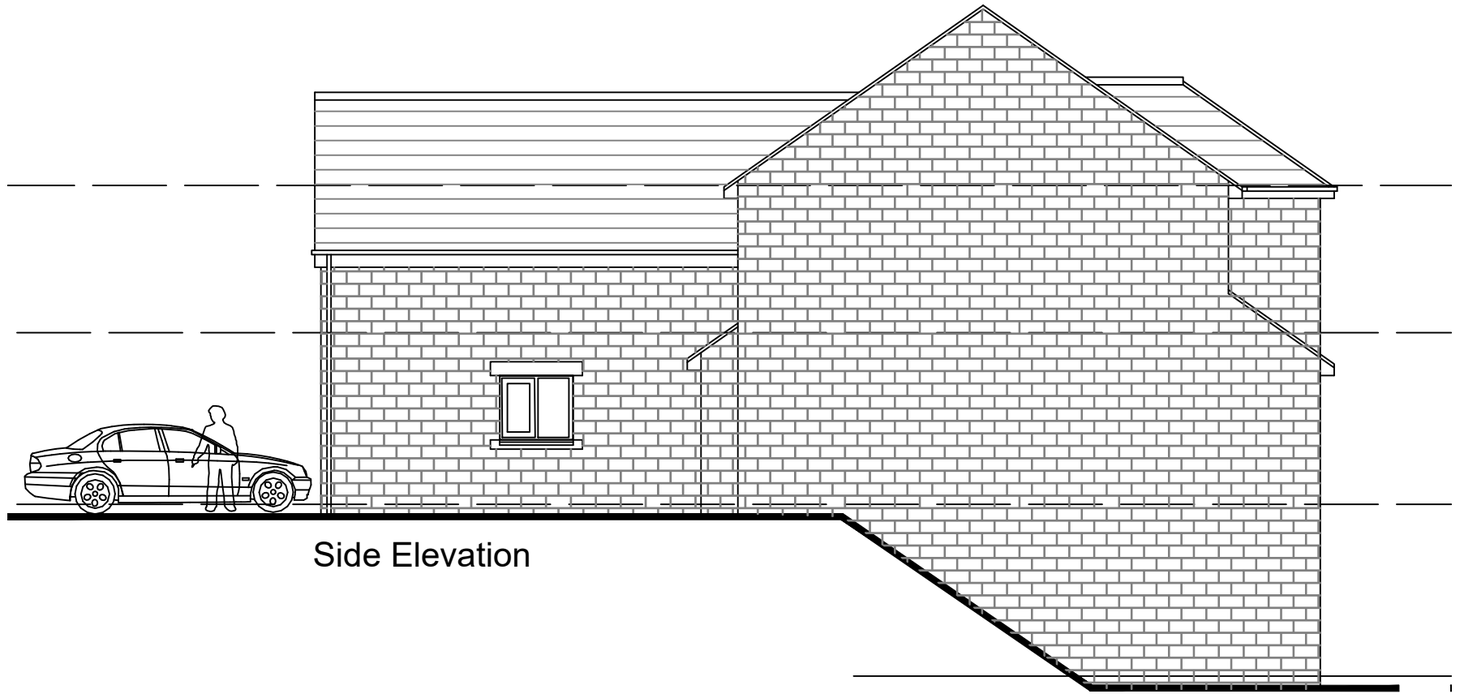

Side Elevation



Rear Elevation



Side Elevation

Rev	Notes	Date

Garry Greetham Associates
Residential Design Consultant
Westwood House
18 Carr Lane
Tankersley
Barnsley S75 3BE
Tel(01226)746573

PROJECT	Residential Development
CLIENT	G 3 Homes Ltd
TITLE	Type C Planning Elevations
ADDRESS	Roughbirchworth Lane, Oxspring, Penistone, Sheffield. S36 8YE
DRAWN BY	999
SCALE	1:100
DATE	Nov 20
DRAWING No	940-12
REV	

Member of the Chartered Institute of Architectural Technologists