


REVISIONS

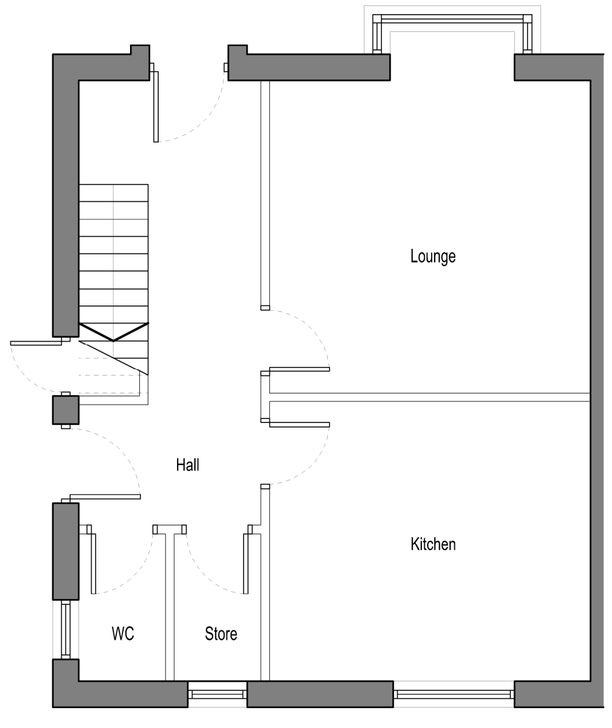


existing ground floor plan
scale: 1:50

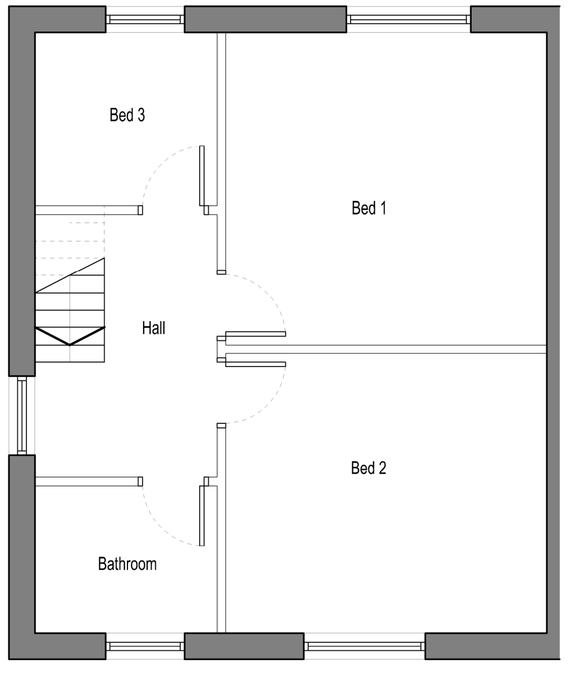

existing first floor plan
scale: 1:50

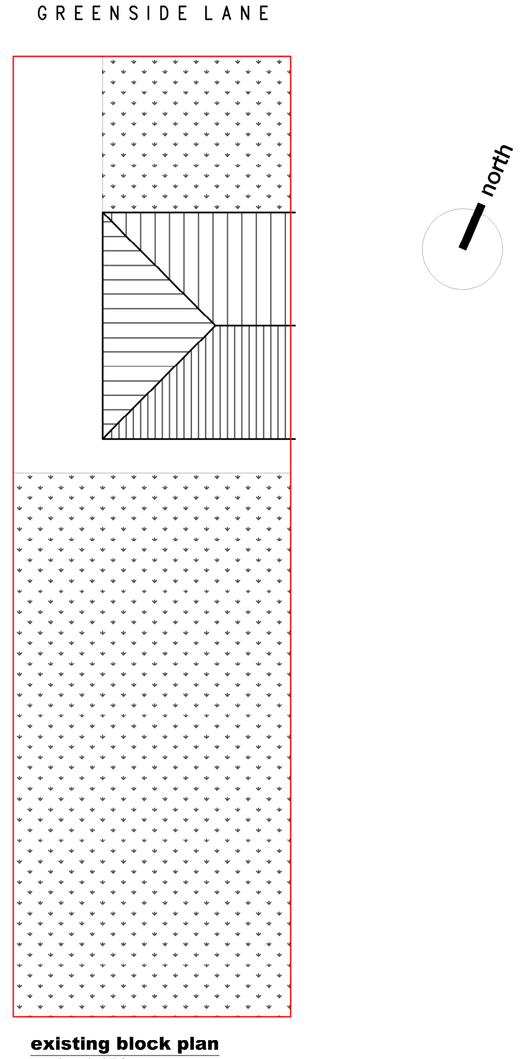


existing block plan
scale: 1:150

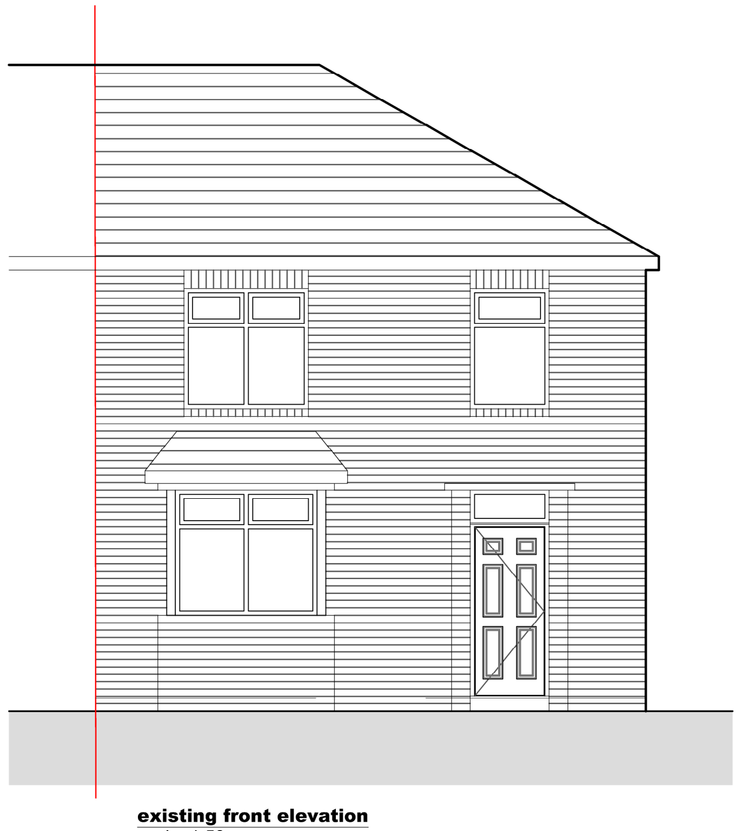


existing front elevation
scale: 1:50



existing side elevation
scale: 1:50

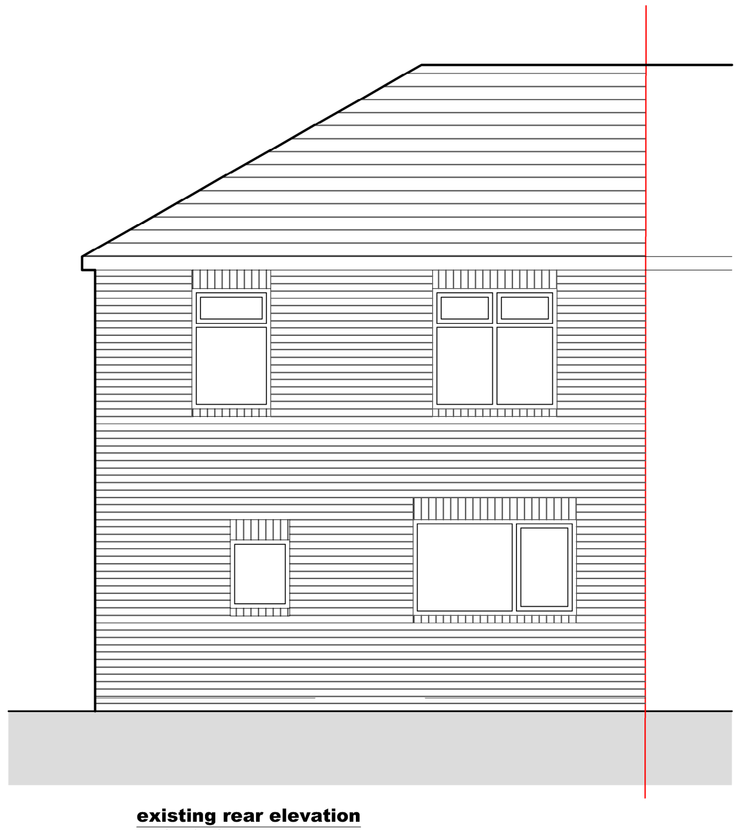

existing rear elevation
scale: 1:50

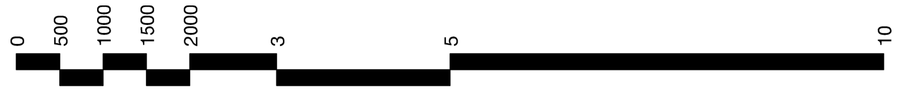

PROJECT
52 Greenside Lane, Hoyland
Barnsley

TITLE
Existing GA's

SCALE
1:50 @ A1

DATE
25.01.2022

DRAWN BY

REVIEWED

DRAWING NO
2022-02-01

REVISION

DRAWING PATH