

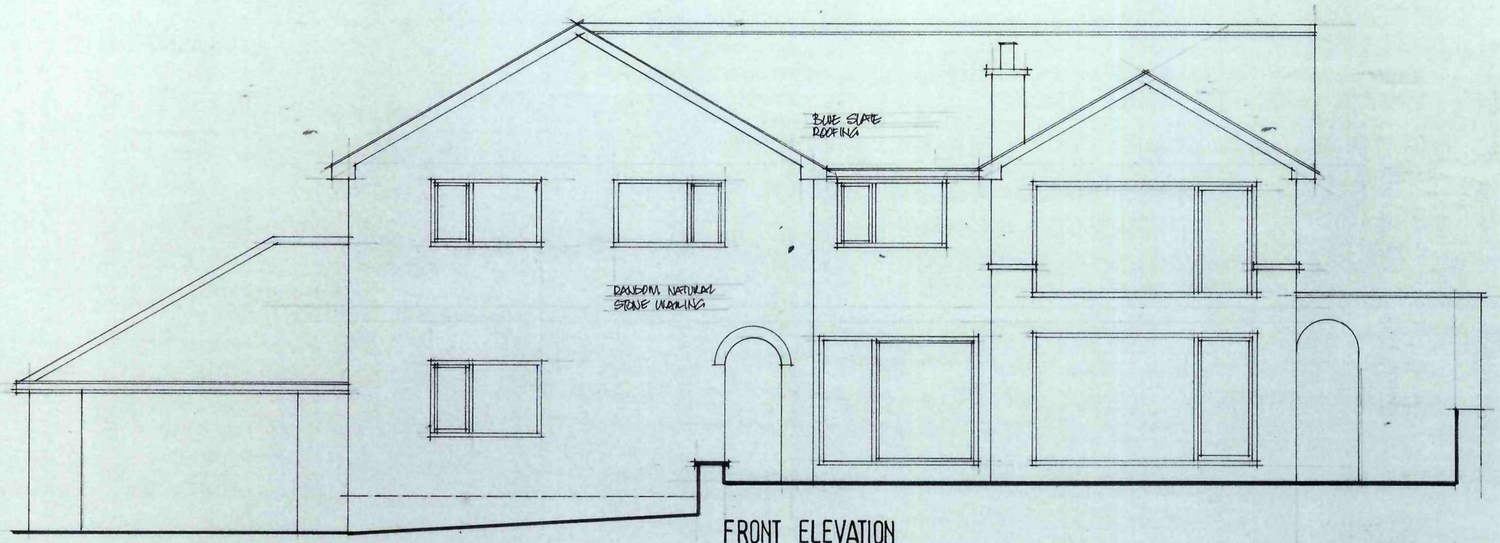



FRONT ELEVATION

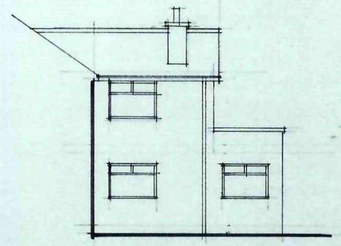


SIDE L

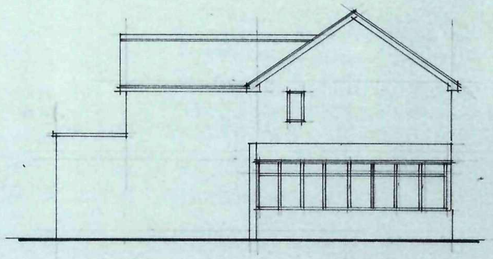

SIDE R

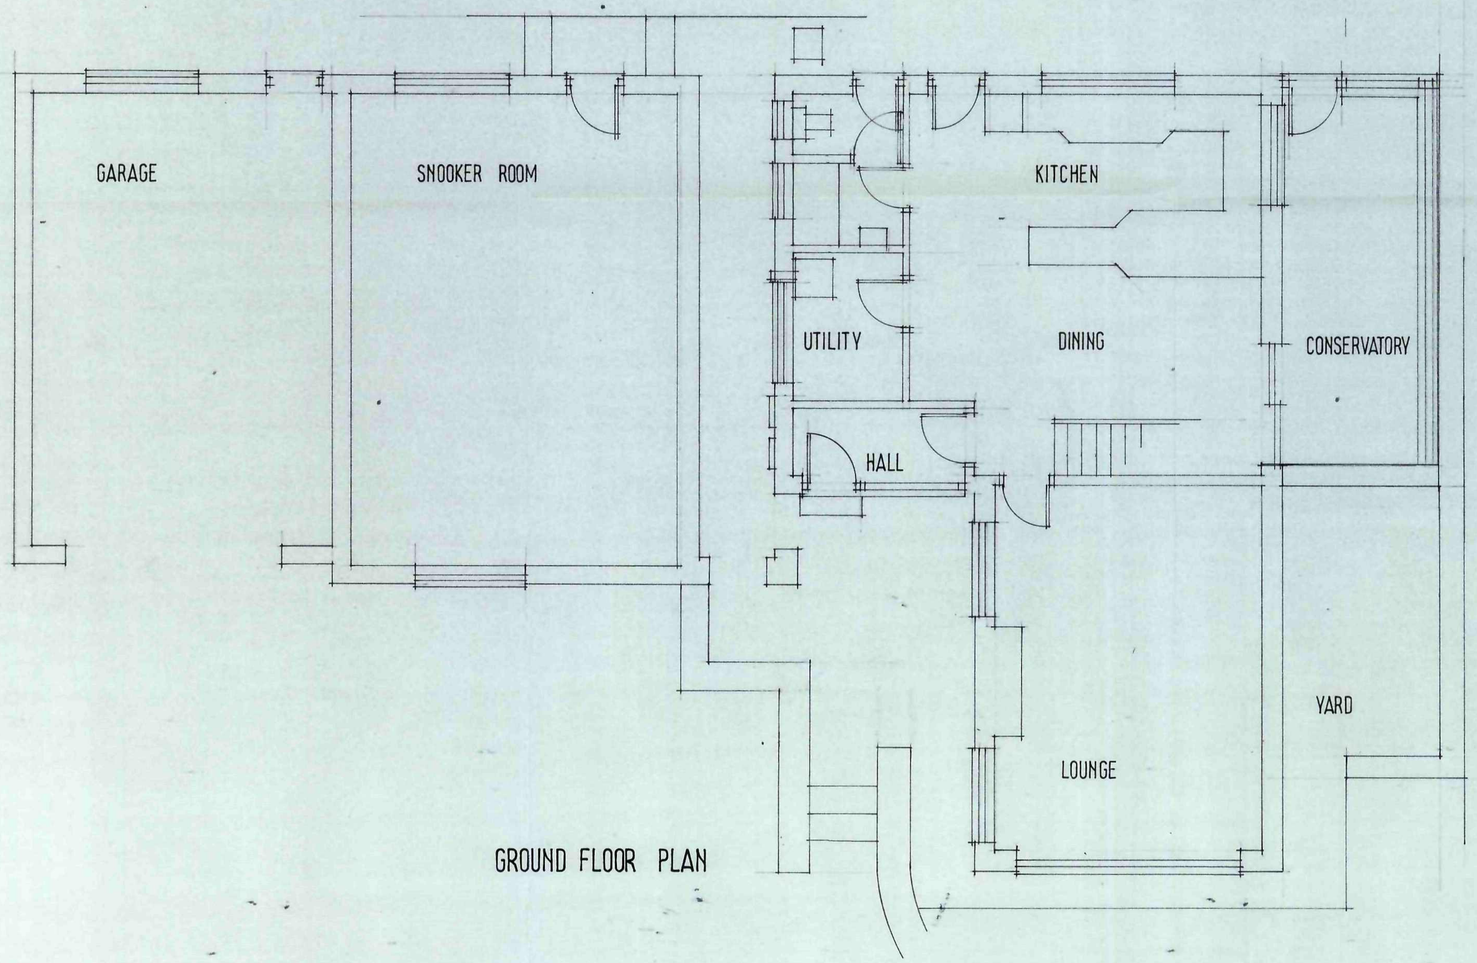

GROUND FLOOR PLAN

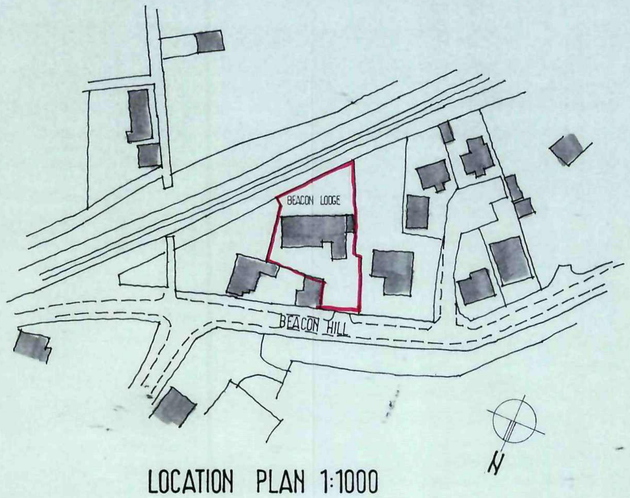

LOCATION PLAN 1:1000

RECEIVED
19 MAY 2010
CORPORATE MAILROOM

Ref.	Revision	Date

Client

MR C TIBBLE

Project

BEACON LODGE
BEACON HILL
SILKSTONE COMMON


Title

SURVEY


Scale: 1:50 Drawn: SL

Date: MAY 10 Drawing No: R/1/1


BDS
BUILDING DESIGN SERVICES
15 Hunters Avenue Barnsley S70 6PL
TEL: 01226 733224

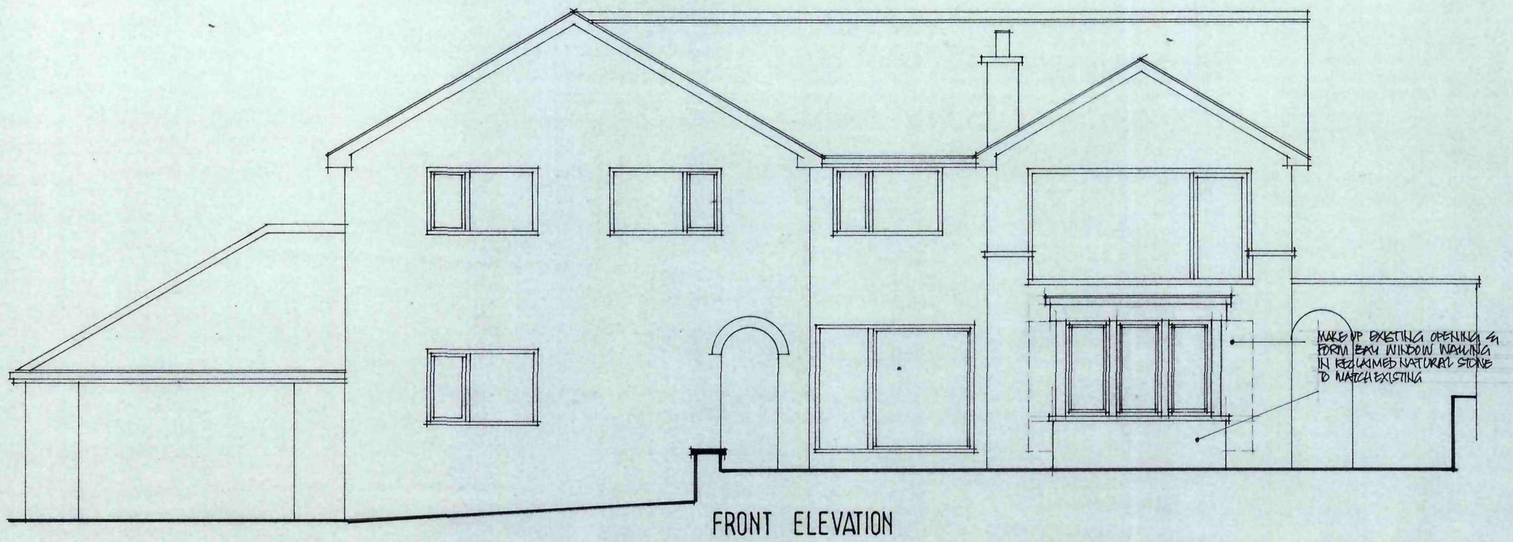


FRONT ELEVATION

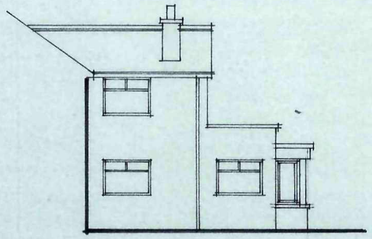

SIDE L

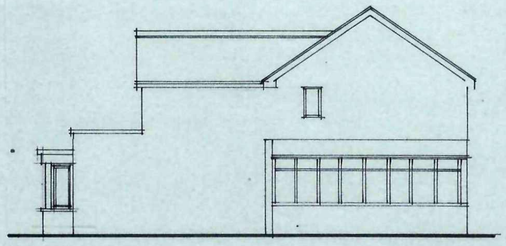

SIDE R

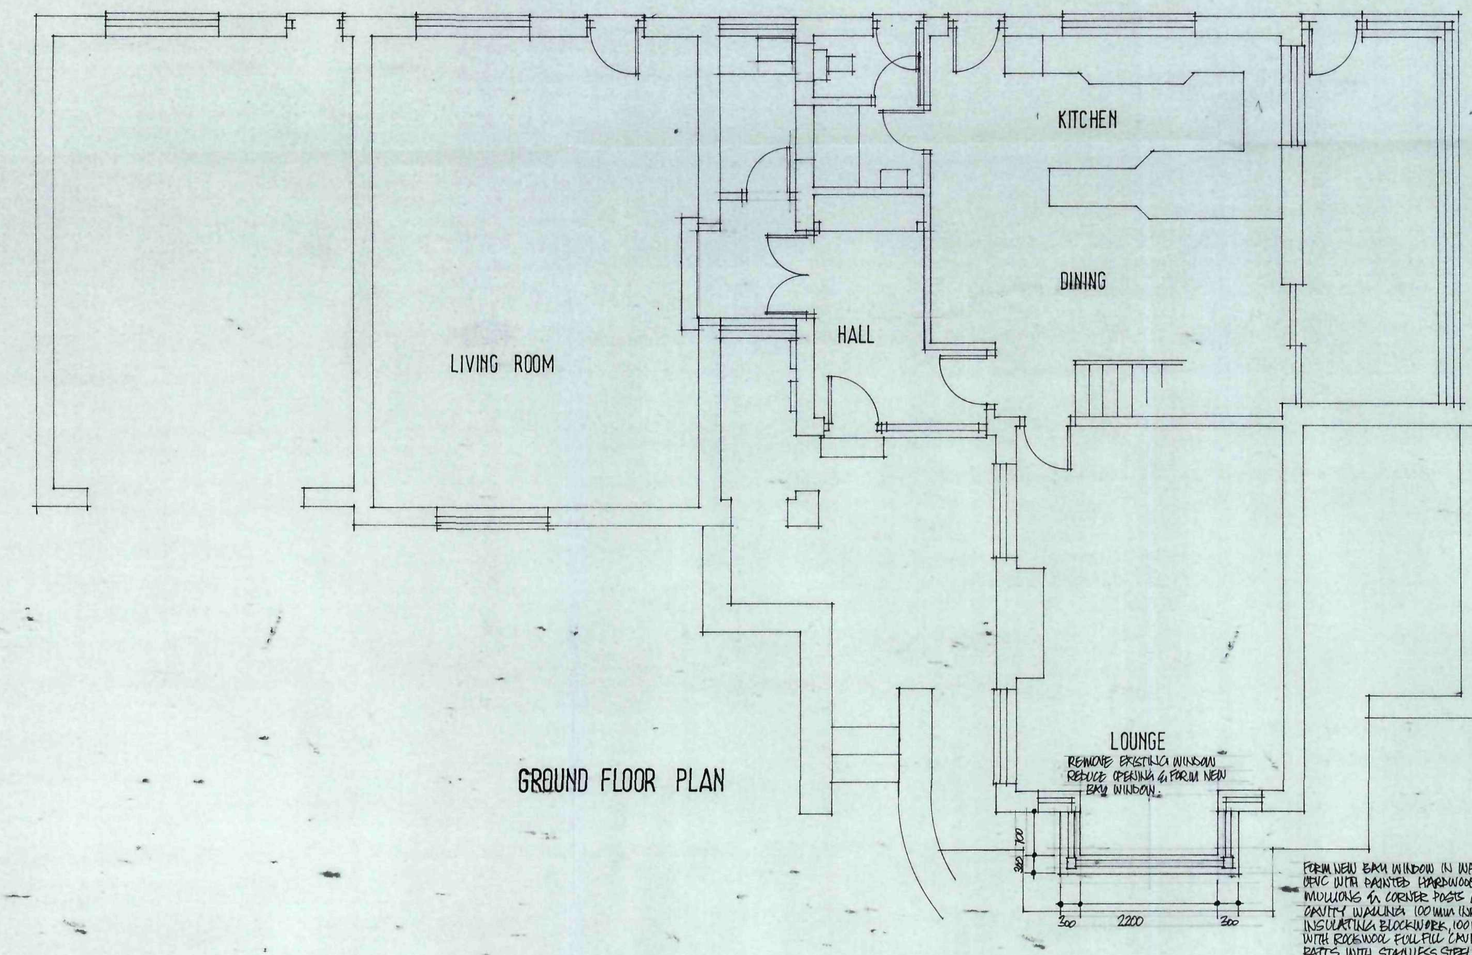

GROUND FLOOR PLAN

FORM NEW BAY WINDOW IN WHITE UPVC WITH PAINTED HARDWOOD MULLIONS & CORNER POSTS ON CAVITY WALLING 100 MM INNER SKIN INSULATING BLOCKWORK, 100 MM CAVITY WITH ROCKWOOL FULL FILL CAVITY INSULATION BATTS WITH STAINLESS STEEL TIES TO CK HOR 450 c/c VERT, 100 MM RECLAIMED STONE.

RECEIVED
19 MAY 2010
CORPORATE MAIL ROOM

RECEIVED
19 MAY 2010
CORPORATE MAIL ROOM

Ref.	Revision	Date

Client

MR C TIBBLE

Project

BEACON LODGE
BEACON HILL
SILKSTONE COMMON

Title

DESIGN PROPOSALS

Scale: 1:50 1:100 Drawn: SL

Date: MAY 10 Drawing No: R/1/2

BDS
BUILDING DESIGN SERVICES
15 Hunters Avenue Barnsley S70 6PL
TEL: 01226 733224