


Drawing No.	Rev No.
MNK001 -003	

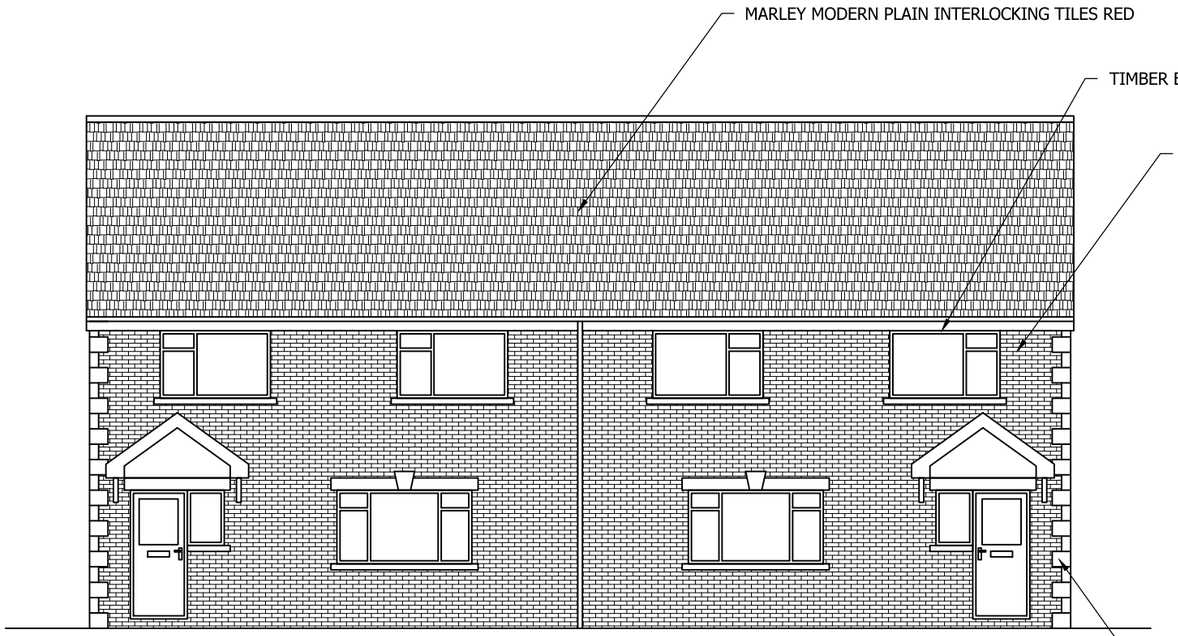


PROPOSED REAR ELEVATION
SCALE 1:100 AT A3

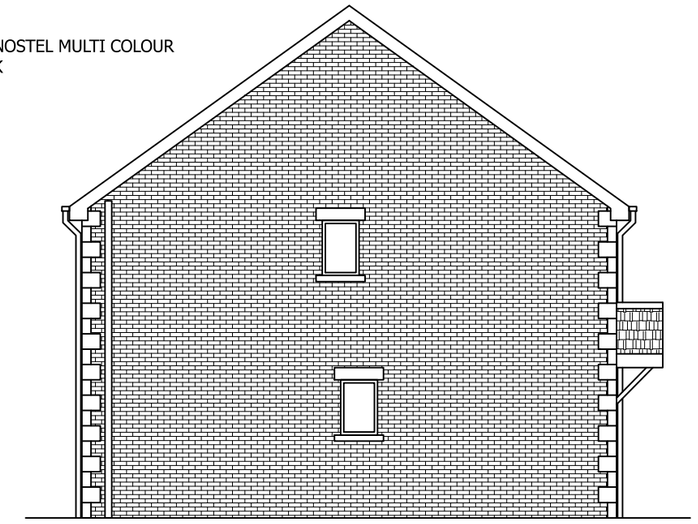

PROPOSED END ELEVATION
SCALE 1:100 AT A3

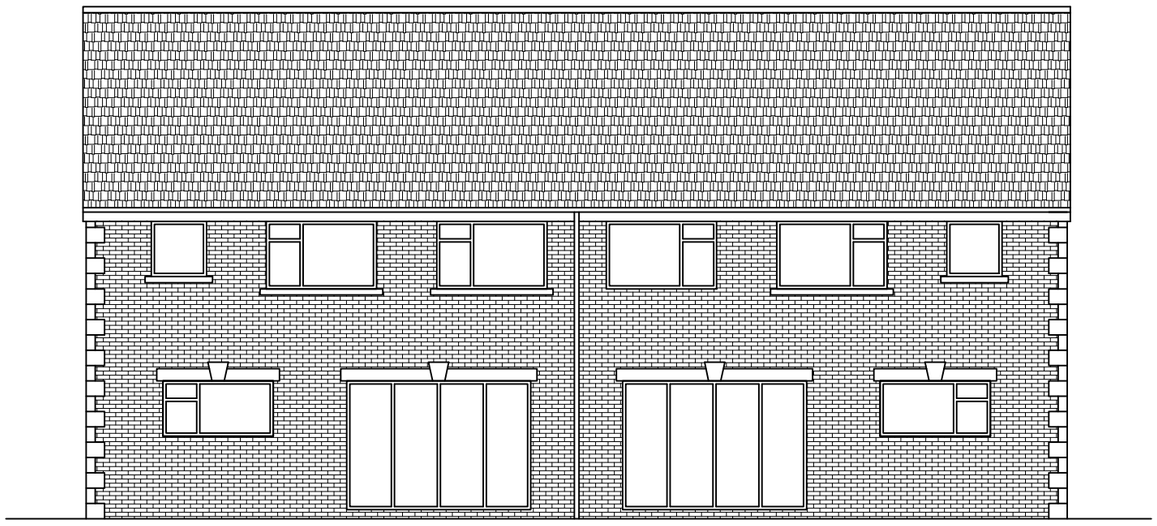

PROPOSED REAR ELEVATION
SCALE 1:100 AT A3

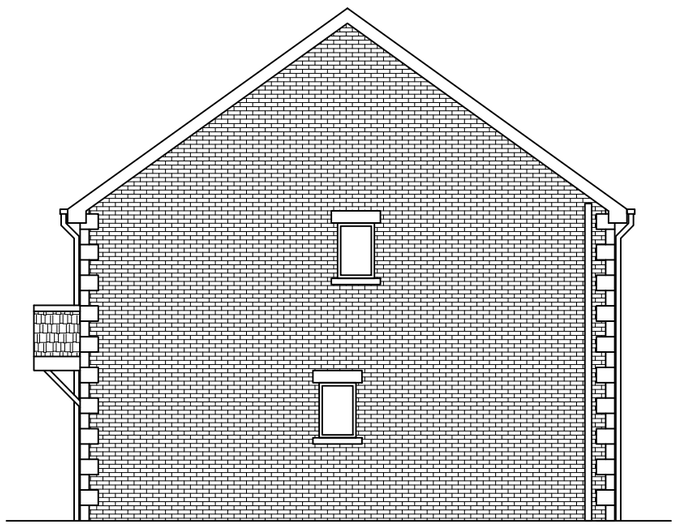

PROPOSED END ELEVATION
SCALE 1:100 AT A3

DO NOT SCALE: Contractor to check all dimensions and report any omissions or errors

NOTES

Rev	Description	By	Chk	App	Date

JRB DESIGNS Ltd
1 Saville Road
Cudworth
Barnsley
S72 8LT
Tel: 01226 383542
Fax: 01226 380078
Mob: 07970 541192
Email: john@jrbdesigns.co.uk

This drawing is copyright. © jrbdesigns Ltd.

Client

MRS N KAJANI
164 LINDHURST ROAD
ATHERSLEY NORTH
BARNSLEY

Drawing Title

PROPOSED ELEVATIONS

Address

LAND OFF LIFFORD PLACE
ELSECAR
BARNSLEY
S74 8AH

Project Title:

PROPOSED PAIR OF SEMI DETACHED HOUSES

Purpose of Issue:

PLANNING

Drawing Status

FIRST ISSUE

Scale at A3	Drawn By	Date		
AS SHOWN	JRB	17/12/2015		
Checked By	Date	Approved By	Date	
	17/12/2015		17/12/2015	
Project No.		Drawing No.		Revision
MNK001		003		-

APPROVAL [X] INFORMATION [ ] TENDER [ ] CONTRACT [ ] CONSTRUCTION [ ]