
plans as proposed

Scale 1 to 50 @A1 1:100 @A3


0 1 5 10

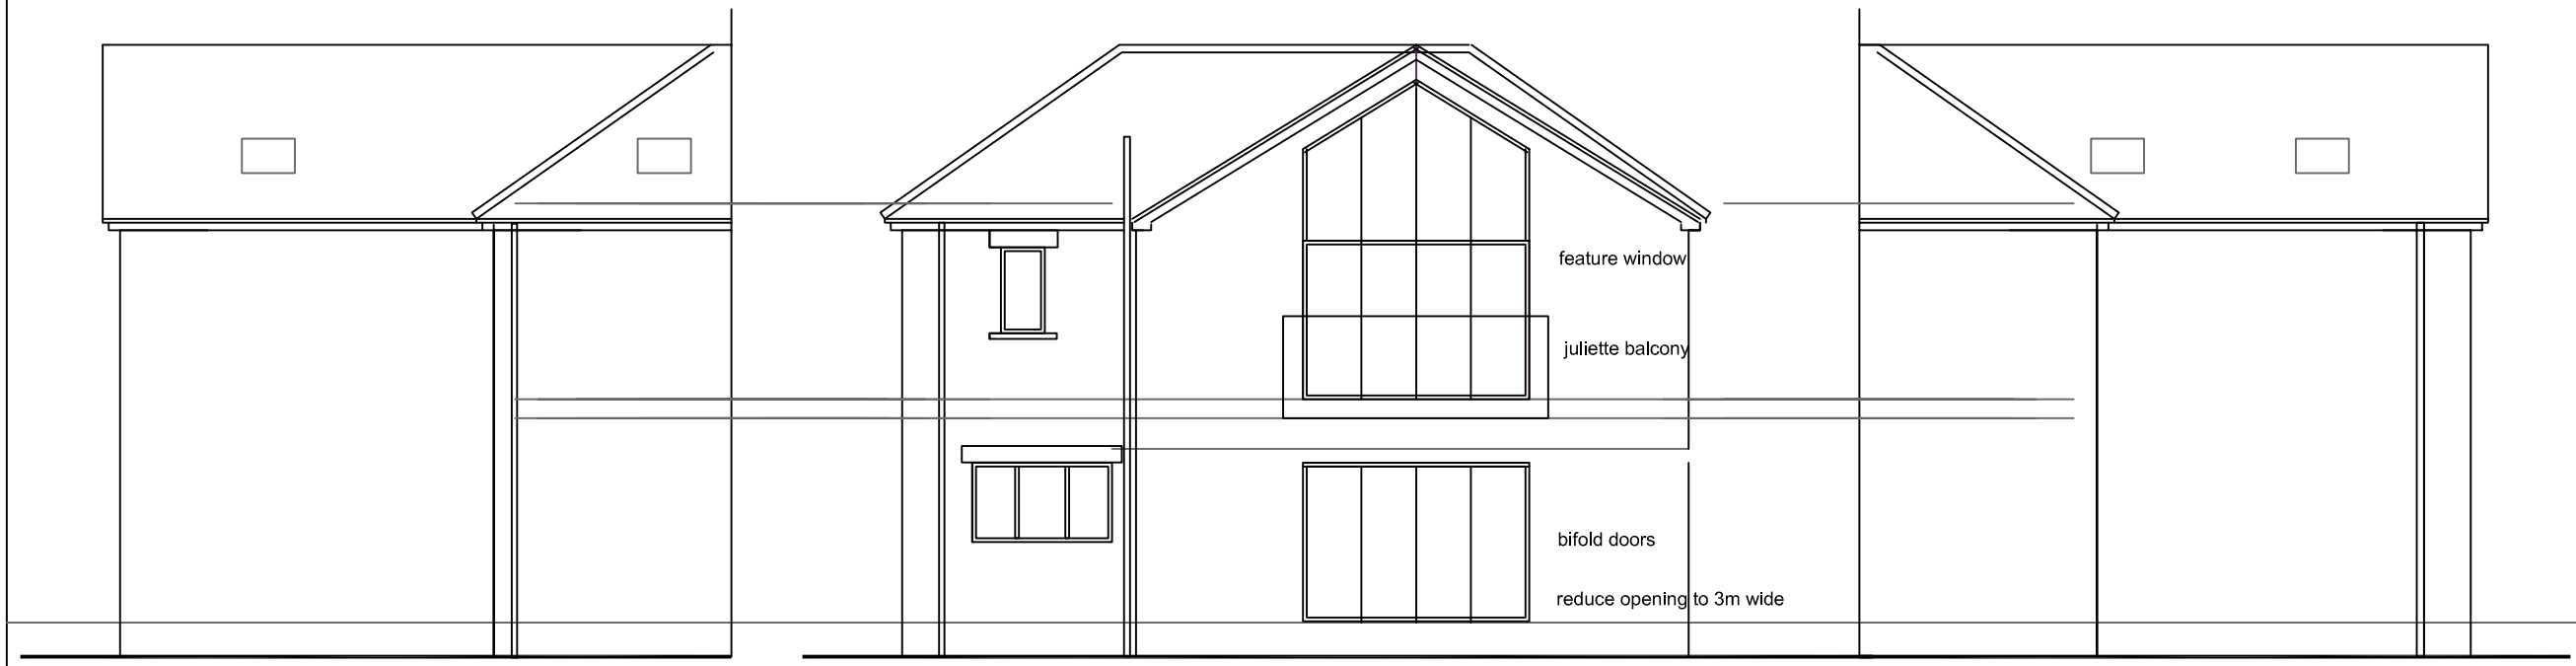

side elevation


rear elevation

side elevation

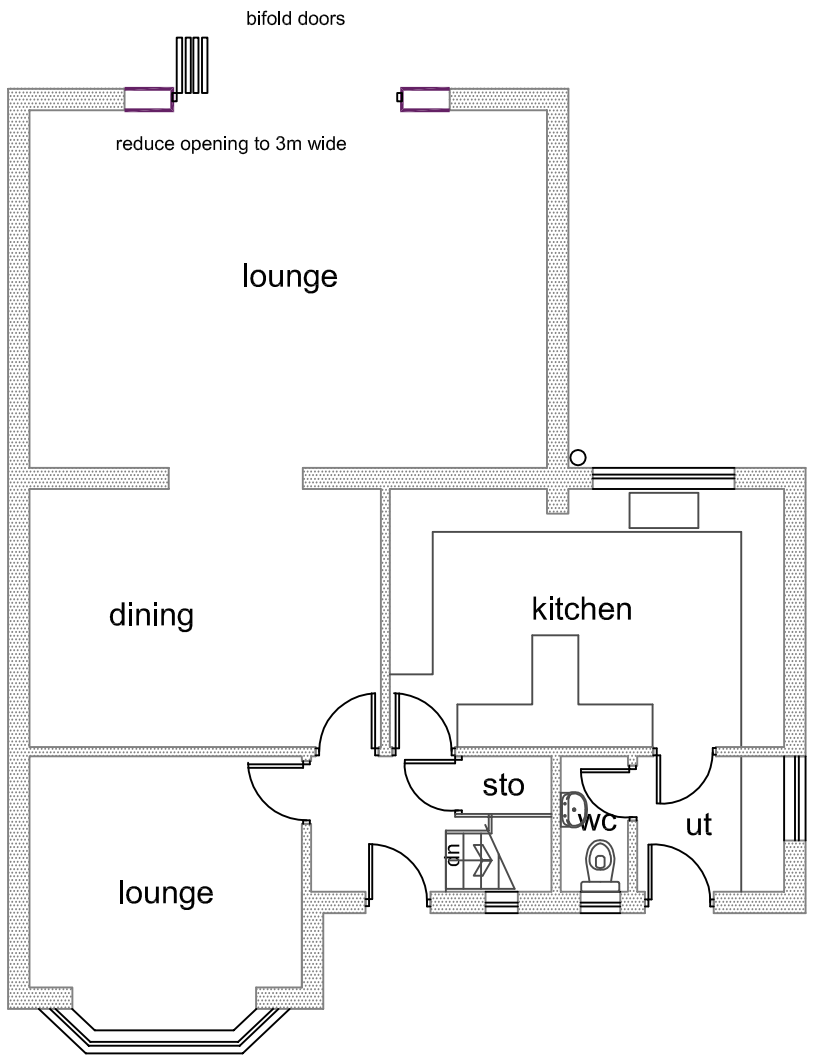

ground floor

first floor

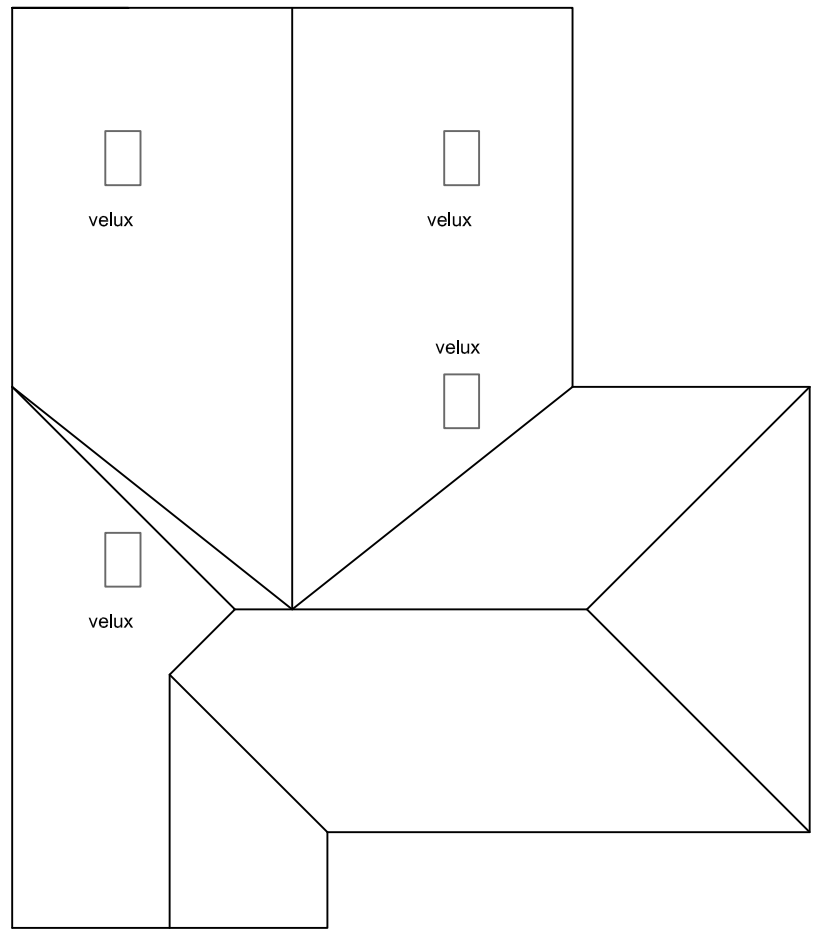

roof plan

J MURRAY
4 BROOKSIDE CLOSE, HACKENTHORPE
SHEFFIELD S12 4LE 0114 247 0602

TITLE
First floor rear extension
15 Moorland Avenue
Barnsley
S70 6PQ
CLIENT Mr & Mrs DC Frisby

PLANS AS PROPOSED

DATE 26/11/2014 SCALE 1:50@A1

DRAWING No.
f/14/03

REVISION