

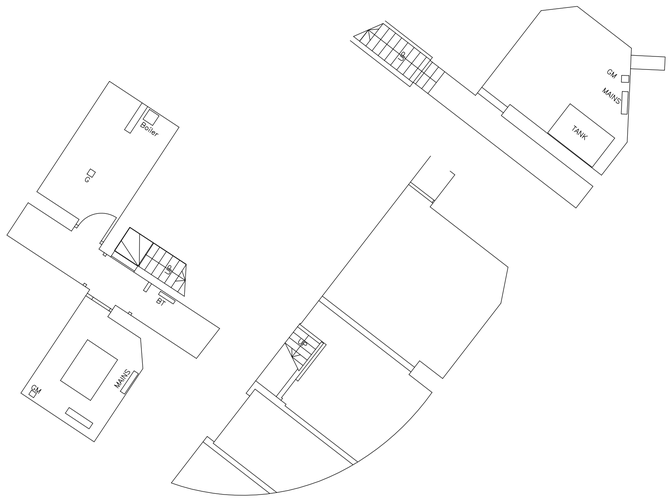



BASEMENT
SCALE 1:00

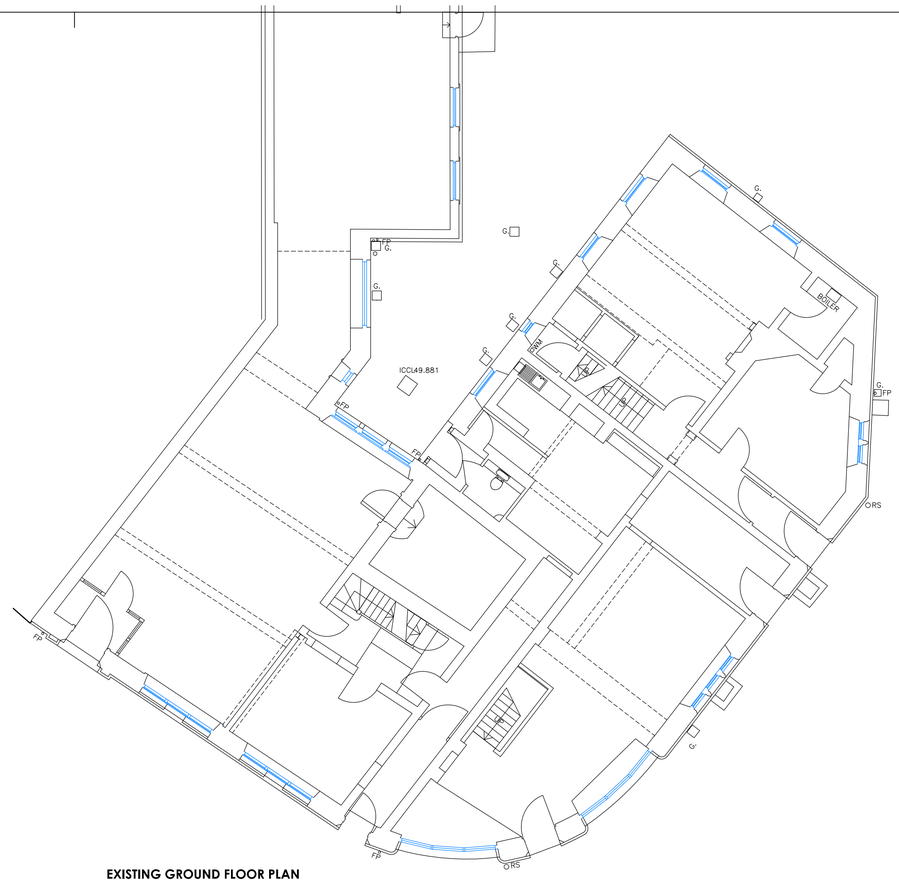

EXISTING GROUND FLOOR PLAN
SCALE 1:00

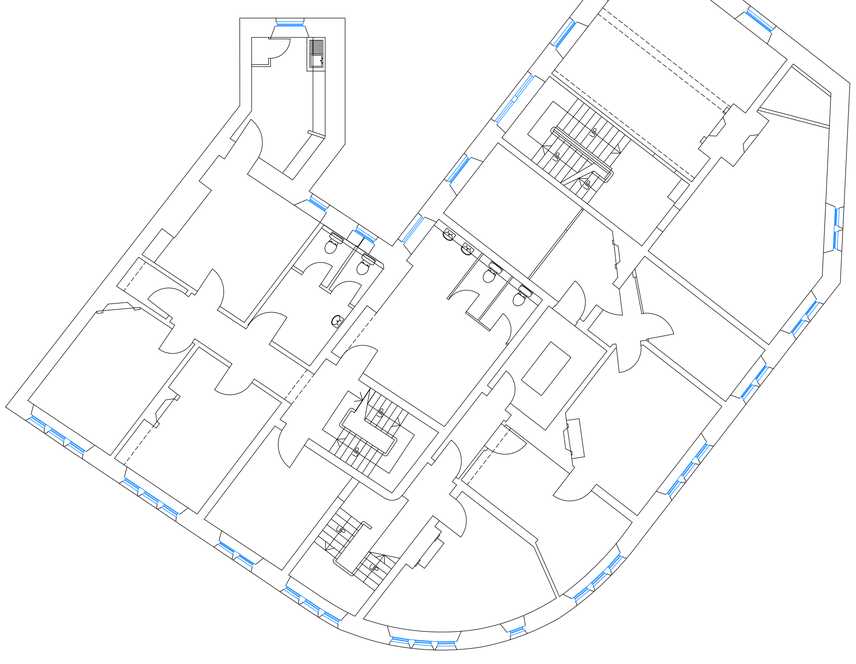

EXISTING FIRST FLOOR PLAN
SCALE 1:100

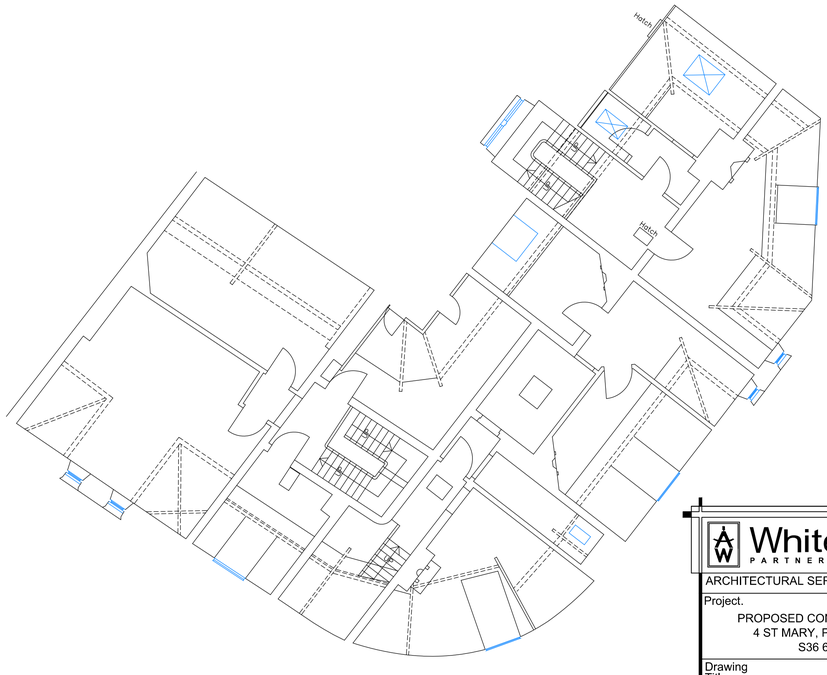

EXISTING SECOND FLOOR PLAN
SCALE 1:100

White Agus PARTNERSHIP
8 MORSTON BUSINESS PARK,
WHALEY ROAD, BARUGH GREEN,
BARNSLEY,
S75 1HQ
Phone: 01226 208482
Fax: 01226 283030
Email: info@whiteaguspartnership.co.uk
Web: www.whiteaguspartnership.co.uk
ARCHITECTURAL SERVICES AND SURVEYORS

Project.	Client.
PROPOSED CONVERSION OF 4 ST MARY, PENISTONE S36 6DT	MR M. RODGERS

Drawing Title.	Date.	Scale.
EXISTING FLOOR PLANS	MARCH 2017	1:100 @ A1
	Ref. 16-116	Dwg. No. 04 / Rev.

Date	Suffix	Description	Date	Suffix	Description