



rear elevation




side elevation

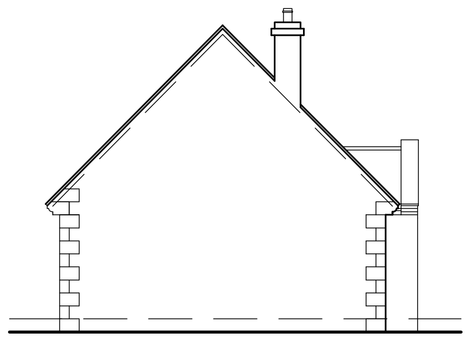


front elevation

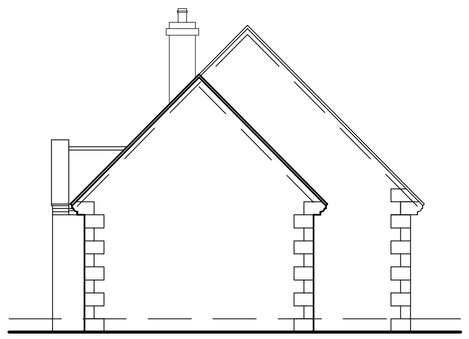

side elevation

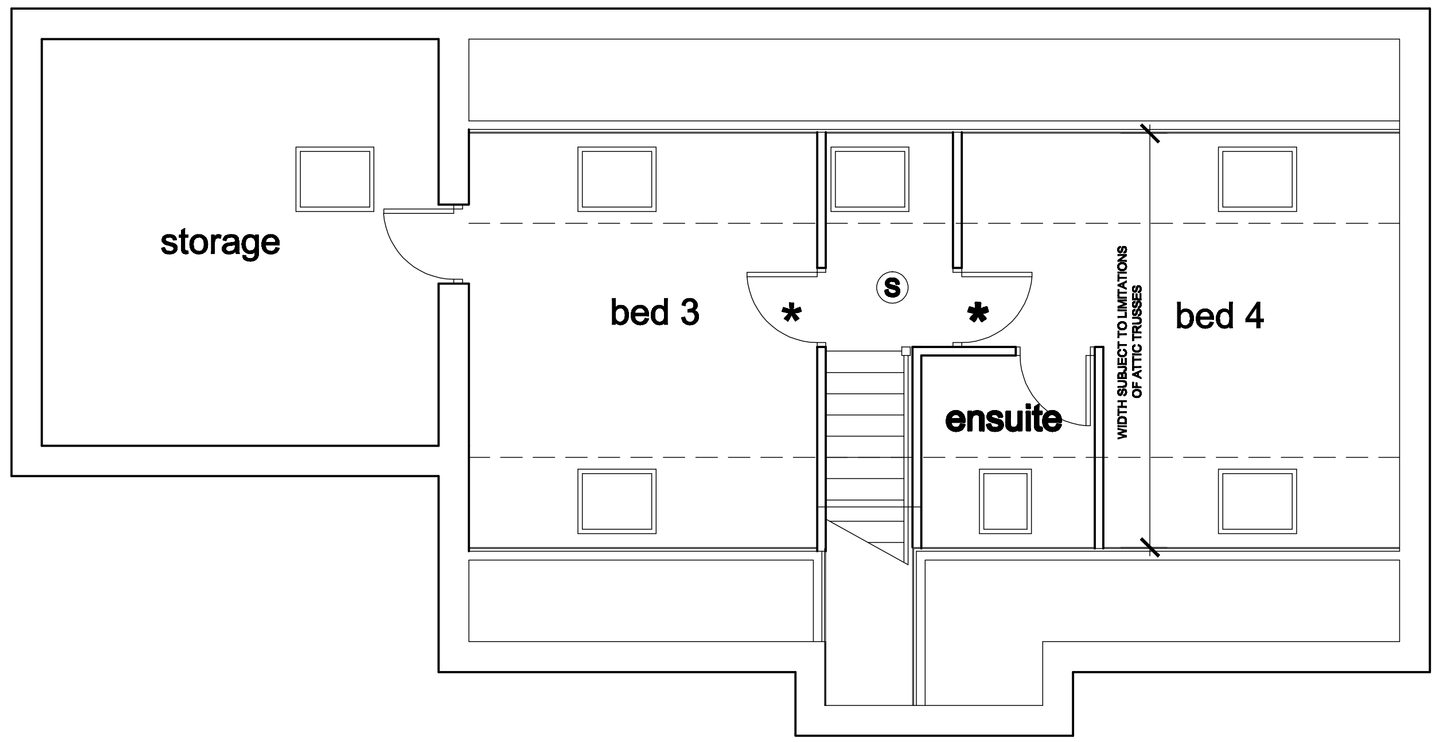


first floor plan

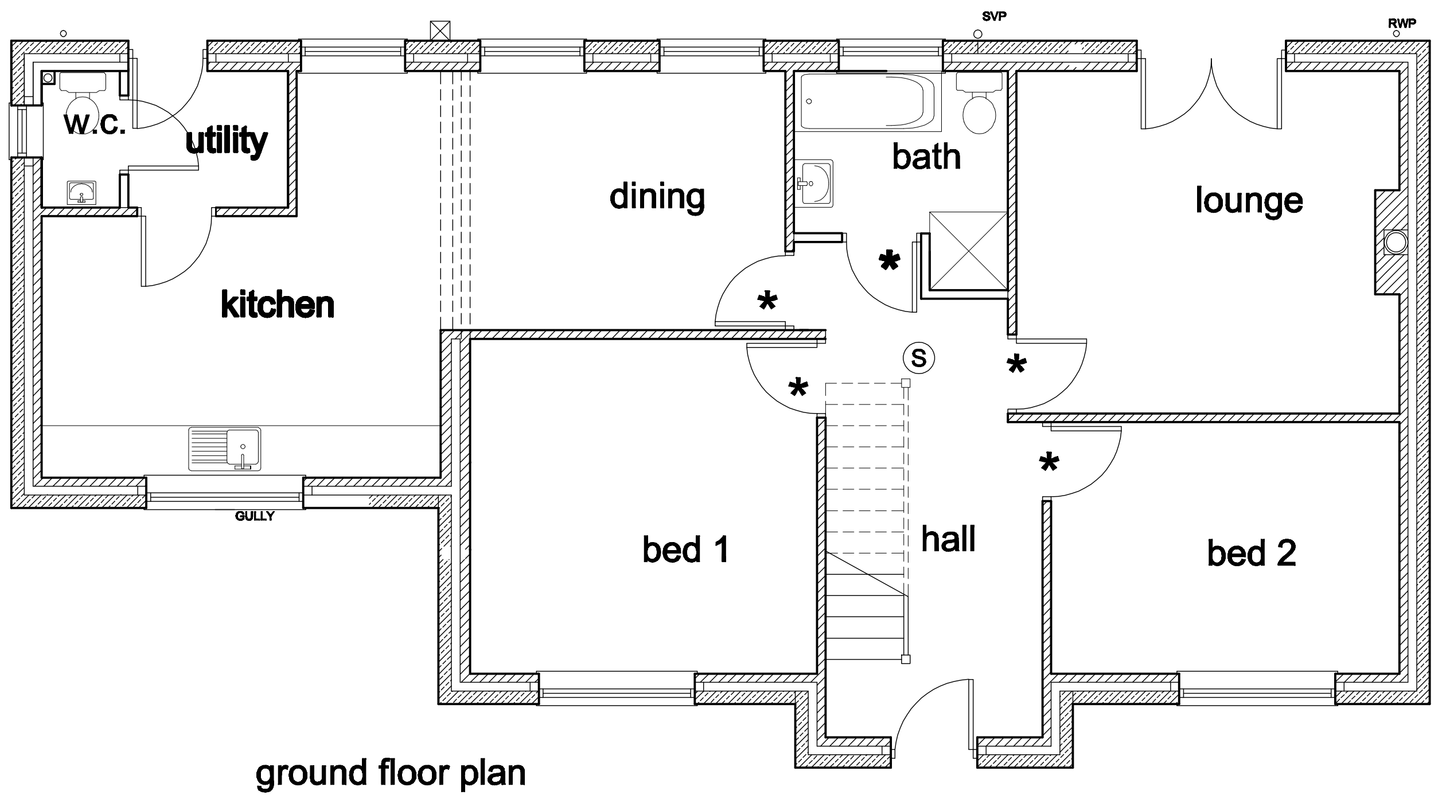

ground floor plan

ROOF VENTILATION
- VENTILATION TO BE PROVIDED TO ROOF VOID EQUIVALENT TO A 25MM WIDE CONTINUOUS STRIP ALONG EAVES.
- VENTILATION TO RIDGE EQUIVALENT TO 5MM WIDE CONTINUOUS STRIP.
- MINIMUM 50MM AIR GAP MAINTAINED ABOVE INSULATION.

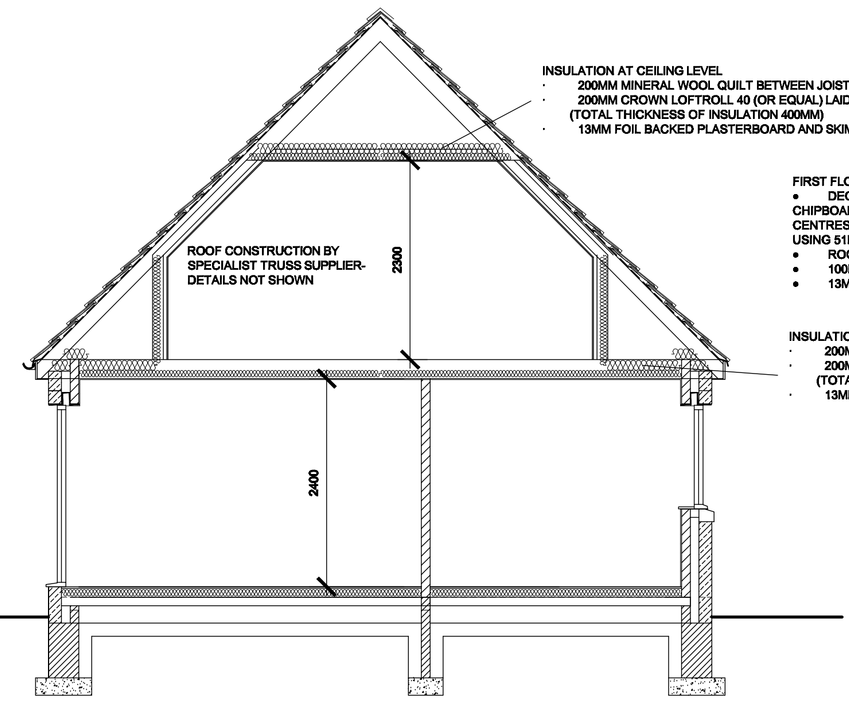

SECTION A - A

* NOTE: ALTERNATIVE PROPOSALS FROM MEANS OF ESCAPE FROM UPPER FLOOR
- EACH ROOM TO HAVE ROOF LIGHT OPENING FOR ESCAPE PURPOSES THAT HAS A MINIMUM CLEAR OPENING OF 0.33SQ M WITH A MINIMUM DIMENSION OF 450MM. BOTTOM OF OPENING TO BE BETWEEN 600 & 1100MM ABOVE FINISHED FLOOR LEVEL
- IF ESCAPE OPENINGS CANNOT BE PROVIDED TO ROOF WINDOWS THEN ALL DOORS AND FRAMES MARKED * TO BE HALF HOUR FIRE RESISTING WITH INTUMESCENT STRIPS.

ALL DETAILS AS DRAWING 05C UNLESS OTHERWISE STATED

White Agus Partnership
PROVIDENCE VILLA, 42 SACKVILLE STREET, BARNSLEY. S70 2DB
Phone: 01226 208482
Fax: 01226 283030
Email: info@whiteaguspartnership.co.uk
Web: www.whiteaguspartnership.co.uk
SURVEYORS AND BUILDING DESIGN CONSULTANTS

Project.
PROPOSED DWELLING AT HIGHLANDS FARM, COOPER LANE HOYLANDSWAINE

Client.
MR C. SHAW

Drawing Title
SUPPLEMENTARY DRAWING SHOWING PLANS, SECTION AND ELEVATIONS TO INCORPORATE FIRST FLOOR ROOMS

Date. NOV 2012
Scale. 1:50 & 1:100 @ A1
Ref. 09-063
Dwg. No. 06
Rev.

Date		Suffix	Description	Date		Suffix	Description
03-03-12							