Drawing No.	Rev No.
MJP001 -004	

Scale 1:100

0 1 2 3 4 5 10 15

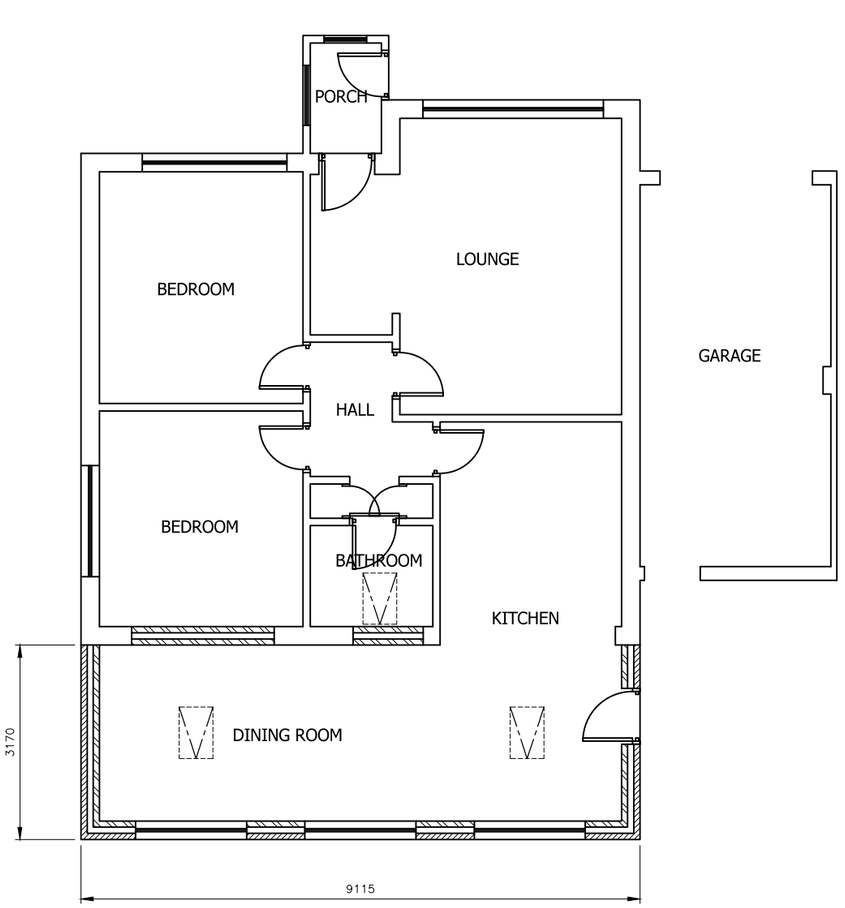

PROPOSED GROUND FLOOR PLAN
SCALE 1:100 AT A3

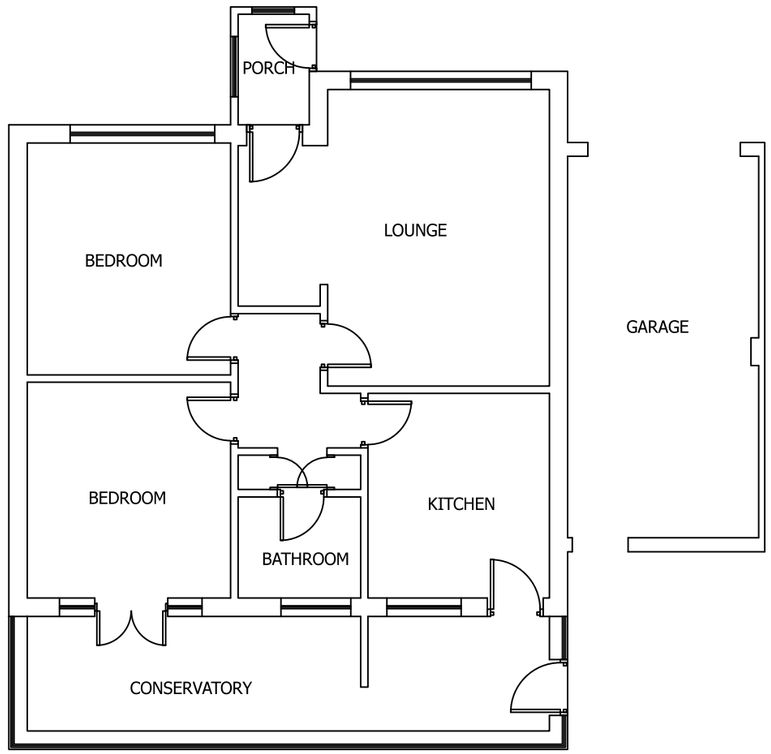

EXISTING GROUND FLOOR PLAN
SCALE 1:100 AT A3

DO NOT SCALE: Contractor to check all dimensions and report any omissions or errors

NOTES

Rev	Description	By	Chk	App	Date

JRB DESIGNS Ltd
1 Saville Road
Cudworth
Barnsley
S72 8LT
Tel: 01226 383542
Fax: 01226 380078
Mob: 07970 541192
Email: john@jrbdesigns.co.uk

This drawing is copyright. © jrbdesigns Ltd.

Client
MRS J PALMER

Drawing Title
PROPOSED PLANS

Address
14 BROWNING CLOSE
MONK BRETTON
BARNSLEY
S71 2DW

Project Title:
PROPOSED SINGLW STOREY REAR EXTENSION

Purpose of Issue:
PLANNING

Drawing Status
FIRST ISSUE

Scale at A3	Drawn By	Date	
AS SHOWN	JRB	09/02/2023	
Checked By	Date 09/02/2023	Approved By	Date 09/02/2023
Project No. MJP001		Drawing No. 004	Revision -

APPROVAL ☒ INFORMATION ☐ TENDER ☐ CONTRACT ☐ CONSTRUCTION ☐