



PROPOSED FRONT ELEVATION
SCALE 1:100

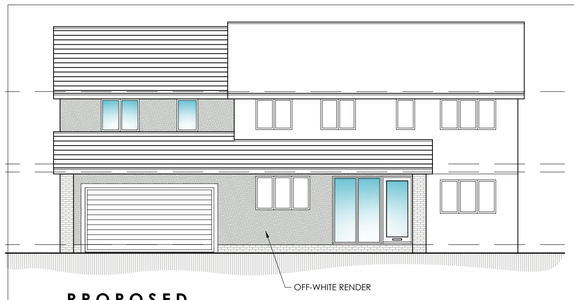


PROPOSED SIDE ELEVATION
SCALE 1:100

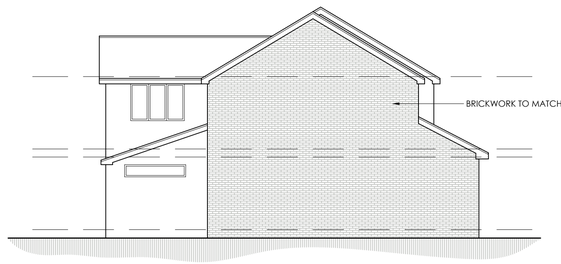

PROPOSED REAR ELEVATION
SCALE 1:100




EXISTING FRONT ELEVATION
SCALE 1:100

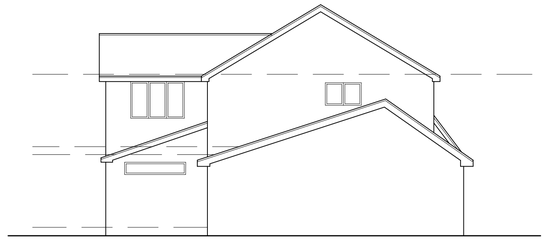


EXISTING SIDE ELEVATION
SCALE 1:100



EXISTING REAR ELEVATION
SCALE 1:100

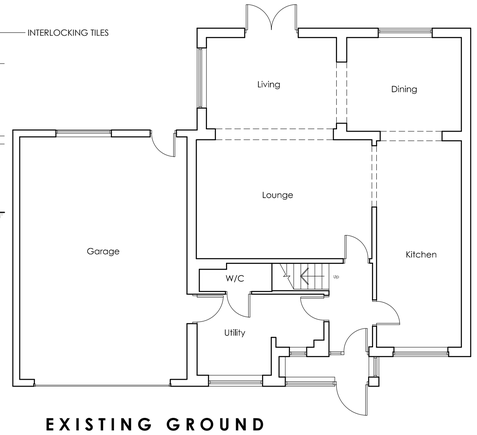


EXISTING GROUND FLOOR PLAN
SCALE 1:100

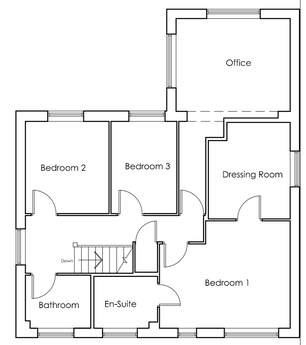


EXISTING FIRST FLOOR PLAN
SCALE 1:100




LOCATION PLAN
SCALE 1:1250

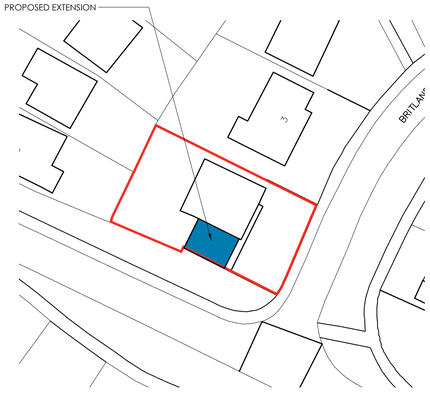

BLOCK PLAN
SCALE 1:500

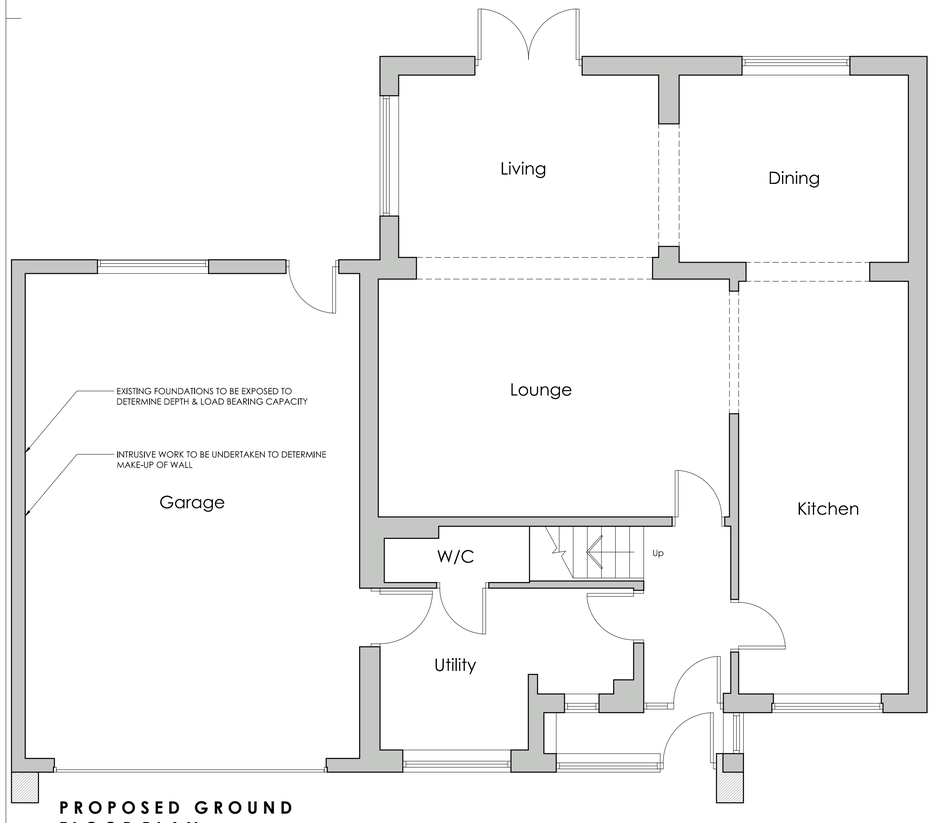

PROPOSED GROUND FLOOR PLAN
SCALE 1:50

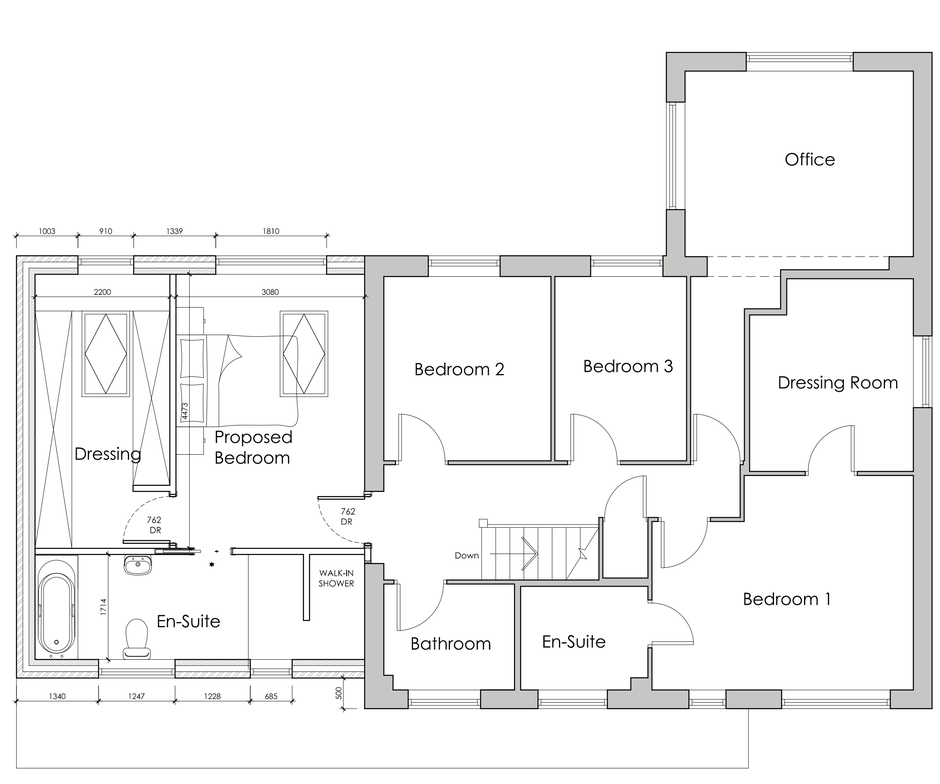

PROPOSED FIRST FLOOR PLAN
SCALE 1:50

White Agus PARTNERSHIP
ARCHITECTURAL SERVICES
OFFICE ONE,
34 VICTORIA ROAD,
BARNSLEY,
S70 2BU
Phone: 01226 208482
Email: info@whiteaguspartnership.co.uk
Web: www.whiteaguspartnership.co.uk

Project. PROPOSED EXTENSION AT 1 BRITLAND CLOSE POGMOOR, BARNSLEY, S75 2JP	Client. MR M LAWRENCE
Drawing Title. PROPOSED PLANS AND ELEVATIONS	Date. NOVEMBER 2021 / Scale. 1:50 & 1:100 @ A1
	Ref. 21–181 / Dwg. No. 01 / Rev. F

Date	Suffix	Description
30/11/2021	A	REVISED TO CLIENTS REQUIREMENTS
10/12/2021	B	REVISED TO CLIENTS REQUIREMENTS
14/12/2021	C	REVISED TO CLIENTS REQUIREMENTS
18/02/2022	D	REVISED FOR PLANNING
19/04/2022	E	UPDATED FOR PLANNING
06/05/2022	F	REVISED FOR PLANNING