



FRONT ELEVATION

SIDE ELEVATION

REAR ELEVATION

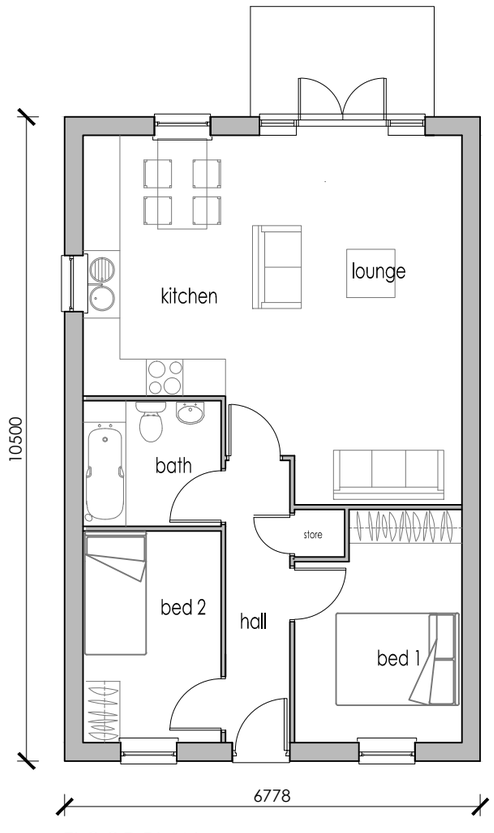

FLOOR PLAN

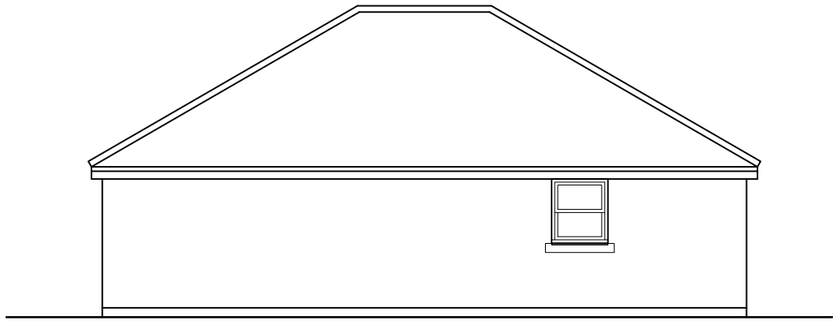

SIDE ELEVATION

A: 27.01.17: Increased to 667sqft
Revision :

Scale : 1:100 @A3

Date : January 17

Drawn by : KL

Project :
Proposed Development
off Kings Road
Wombwell

Title :
Type L 667 sq.ft
Detached Plans & Elevations

Drg No : KR/L/03 Rev :A