MONEY

Revisions:

Barnsley (ykuk0944)

1a Peel Square
Barnsley
South Yorkshire
S70 2PL

Issue 05 - 05/06/2020

This document is the property of Butterfield Signs Ltd who own the copyright therein. The information in this document is given in confidence and without the written consent of Butterfield Signs Ltd, given by contract or otherwise the document must not be copied, reprinted or reproduced in any material form either wholly or in part nor must the contents of the document or any method of technique available there from be disclosed to any third party.

Proposed Site Plan
External



1. **Builtup letters (illuminated) - Qty 02no**
   (400mm logo)
2. **Projection Sign - Qty 02no**
   800mm
3. **Opening hours - Panel**
   250 x 1040mm
4. **Window manifestation - Frosted vinyl**
   Internal application
5. **Window manifestation - Full colour vinyl**
   External application
6. **ATM header - Qty 03no**
7. **Nightsafe surround**
8. **Directional panel**

APPROVED	
REVISE	
REJECTED	
INITIAL / DATE	

N

0 10 20 30 40 50
1:1250 Metres

Site (ykuk0944)
Virgin Money
Barnsley

Job Number 103294A
Page 2 of 12
Drawing Location
U:\2020\2020 Drawings\Virgin Money\

Scale
as shown @ A3
Issue / Rev
Issue 05 - 05/06/2020

Drawn by
WK
Checked by
LH

Sales Rep
DK
Date
18/03/2020

BUTTERFIELD SIGNS LTD
174 Sunbridge Rd
Bradford West Yorkshire
BD1 2RZ
Tel: 01274 722244
Fax: 01274 848996
Web: www.butterfieldsigns.co.uk

This document is the property of Butterfield Signs Ltd who own the copyright therein. The information in this document is given in confidence and without the written consent of Butterfield Signs Ltd, given by contract or otherwise the document must not be copied, reprinted or reproduced in any material form either wholly or in part nor must the contents of the document or any method of technique available there from be disclosed to any third party.

Overview

1. Builtup letters (illuminated) - Qty 02no
   (400mm logo)
2. Projection Sign - Qty 02no
   800mm
3. Opening hours - Panel
   250 x 1040mm
4. Window manifestation - Frosted vinyl
   Internal application
5. Window manifestation - Full colour vinyl
   External application
6. ATM header - Qty 03no
7. Nightsafe surround
8. Directional panel





LHS 326c	White	TBC	TBC	TBC	TBC

0 — 1 — 2

1:10 Scale bar

Metres

Site (ykuk0944)
Virgin Money
Barnsley

Job Number
103294A

Page
3 of 12

Drawing Location
U:\2020\2020 Drawings\Virgin Money\

Scale
as shown @ A3

Issue / Rev
Issue 05 - 05/06/2020

Drawn by
WK

Checked by
LH

Sales Rep
DK

Date
18/03/2020

FM32534 EMS568291 OHS611205

BUTTERFIELD SIGNS LTD
174 Sunbridge Rd
Bradford West Yorkshire
BD1 2RZ
Tel: 01274 722244
Fax: 01274 848996
Web: www.butterfieldsigns.co.uk

This document is the property of Butterfield Signs Ltd who own the copyright therein. The information in this document is given in confidence and without the written consent of Butterfield Signs Ltd, given by contract or otherwise the document must not be copied, reprinted or reproduced in any material form either wholly or in part nor must the contents of the document or any method of technique available there from be disclosed to any third party.

Overview - Side elevation

1. Builtup letters (illuminated) - Qty 02no
   (400mm logo)
2. Projection Sign - Qty 02no
   800mm
3. Opening hours - Panel
   250 x 1040mm
4. Window manifestation - Frosted vinyl
   Internal application
5. Window manifestation - Full colour vinyl
   External application
6. ATM header - Qty 03no
7. Nightsafe surround
8. Directional panel





LHS 326c	White	TBC	TBC	TBC	TBC

0 1 2

1:10 Scale bar Metres

Site (ykuk0944)
Virgin Money
Barnsley

Job Number
103294A

Page
4 of 12

Drawing Location
U:\2020\2020 Drawings\Virgin Money\

Scale
as shown @ A3

Issue / Rev
Issue 05 - 05/06/2020

Drawn by
WK

Checked by
LH

Sales Rep
DK

Date
18/03/2020

BUTTERFIELD SIGNS LTD
174 Sunbridge Rd
Bradford West Yorkshire
BD1 2RZ
Tel: 01274 722244
Fax: 01274 848996
Web: www.butterfieldsigns.co.uk


This document is the property of Butterfield Signs Ltd who own the copyright therein. The information in this document is given in confidence and without the written consent of Butterfield Signs Ltd, given by contract or otherwise the document must not be copied, reprinted or reproduced in any material form either wholly or in part nor must the contents of the document or any method of technique available there from be disclosed to any third party.

Main Signage

Sign 01 - BUILTUP LETTERS (ILLUMINATED) - Qty 02no
Built up internally illuminated 'VIRGIN MONEY' letters constructed from 3mm red 440 acrylic faces and dense white acrylic returns.
White vinyl 'Virgin' logo applied to 'O' letter face.
Fixing for letters to vary between sites, usually direct to building substrate.
Size: 1983 x 400mm
Scale: 1:20

3600mm to underside



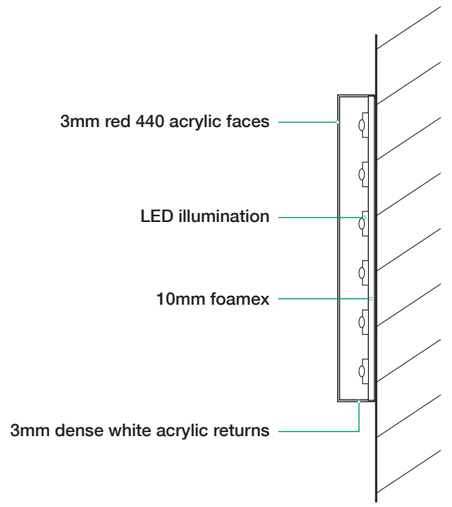

APPROVED

REVISE

REJECTED

INITIAL / DATE





LHS 326c	White	TBC	TBC	TBC	TBC

0 1 2 3 4

1:20 Scale bar Metres

Site (ykuk0944)
Virgin Money
Barnsley

Job Number 103294A
Page 5 of 12

Drawing Location
U:\2020\2020 Drawings\Virgin Money\

Scale
as shown @ A3

Issue / Rev
Issue 05 - 05/06/2020

Drawn by
WK

Checked by
LH

Sales Rep
DK

Date
18/03/2020


FM32534 EMS568291 OHS611205

BUTTERFIELD SIGNS LTD
174 Sunbridge Rd
Bradford West Yorkshire
BD1 2RZ
Tel: 01274 722244
Fax: 01274 848996
Web: www.butterfieldsigns.co.uk

This document is the property of Butterfield Signs Ltd who own the copyright therein. The information in this document is given in confidence and without the written consent of Butterfield Signs Ltd, given by contract or otherwise the document must not be copied, reprinted or reproduced in any material form either wholly or in part nor must the contents of the document or any method of technique available there from be disclosed to any third party.

Main Signage

Sign 02 - PROJECTION SIGN (ILLUMINATED) - Qty 02no
Internally illuminated folded aluminium panels finished red (semi matt) with fretcut ‘MONEY’ letters and backed up with 3mm white opal acrylic. selfcolour vinyl ‘Virgin’ logo applied to ‘O’ letter face. Formed panels secured over framework and projecting bracket from building, finished black.
Size: 800 x 800mm
Scale: 1:10

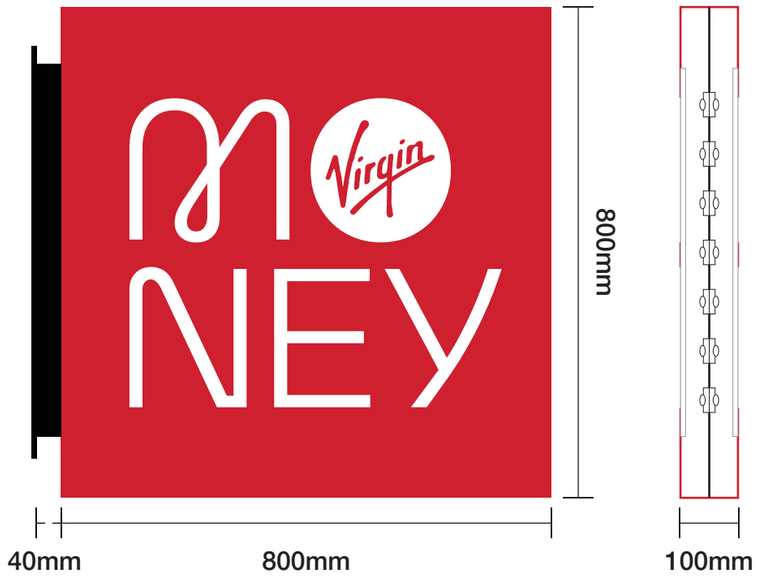





APPROVED	
REVISE	
REJECTED	
INITIAL / DATE	

LHS 326c	White	TBC	TBC	TBC	TBC

0 — 1 — 2
1:10 Scale bar
Metres

EST. 1927 BUTTERFIELD GROUP

Site (ykuk0944)
Virgin Money
Barnsley

Job Number 103294A
Page 6 of 12
Drawing Location
U:\2020\2020 Drawings\Virgin Money\

Scale
as shown @ A3
Issue / Rev
Issue 05 - 05/06/2020

Drawn by
WK
Checked by
LH

Sales Rep
DK
Date
18/03/2020

BSCA BRITISH SIGN & GRAPHICS ASSOCIATION — Alcontracter APPROVED
bsi. ISO 9001 Quality Management FM32534 — ISO 14001 Environmental Management EMS568291 — OHSAS 18001 Occupational Health and Safety Management OHS611205

BUTTERFIELD SIGNS LTD
174 Sunbridge Rd
Bradford West Yorkshire
BD1 2RZ
Tel: 01274 722244
Fax: 01274 848996
Web: www.butterfieldsigns.co.uk

This document is the property of Butterfield Signs Ltd who own the copyright therein. The information in this document is given in confidence and without the written consent of Butterfield Signs Ltd, given by contract or otherwise the document must not be copied, reprinted or reproduced in any material form either wholly or in part nor must the contents of the document or any method of technique available there from be disclosed to any third party.

Secondary Signage

Sign 03 - OPENING HOURS (PANEL) - Qty 01no
Formed aluminium panel with applied graphics to face.
Panel secured with fixing rails to suit.
Size: 250 x 1040mm
Scale: 1:10



1040mm

250mm



Proposed


Existing

APPROVED	
REVISE	
REJECTED	
INITIAL / DATE	

0 1 2
1:10 Scale bar Metres

Site (ykuk0944)
Virgin Money
Barnsley

Job Number 103294A
Page 7 of 12
Drawing Location U:\2020\2020 Drawings\Virgin Money\

Scale as shown @ A3
Issue / Rev Issue 05 - 05/06/2020


Drawn by WK
Checked by LH


Sales Rep DK
Date 18/03/2020


BUTTERFIELD SIGNS LTD
174 Sunbridge Rd
Bradford West Yorkshire
BD1 2RZ
Tel: 01274 722244
Fax: 01274 848996
Web: www.butterfieldsigns.co.uk


This document is the property of Butterfield Signs Ltd who own the copyright therein. The information in this document is given in confidence and without the written consent of Butterfield Signs Ltd, given by contract or otherwise the document must not be copied, reprinted or reproduced in any material form either wholly or in part nor must the contents of the document or any method of technique available there from be disclosed to any third party.


SIGN 04 + 05 - WINDOW GRAPHICS
Applied vinyl and frosted vinyl graphics to glazing.
Size: as shown
Scale: 1:50

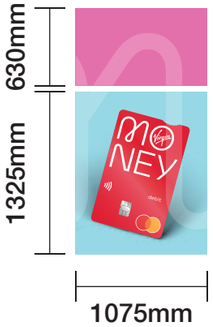


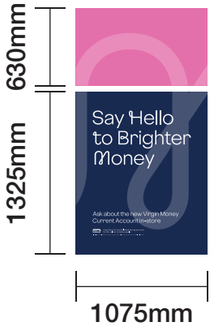


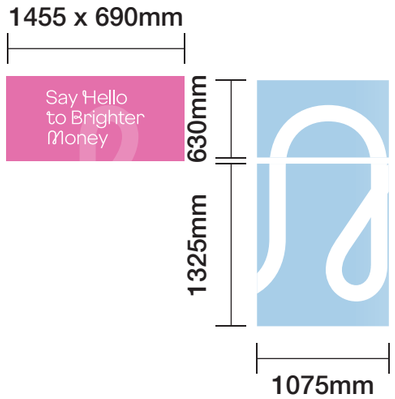

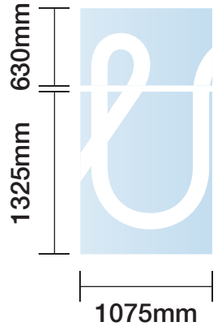

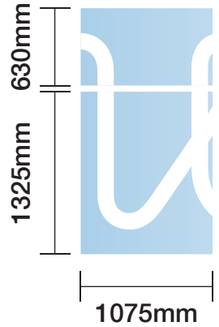

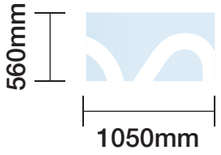

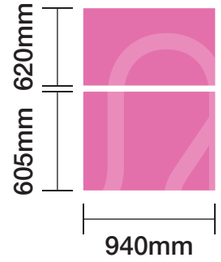

Site (ykuk0944)
Virgin Money
Barnsley

Job Number
103294A

Page
8 of 12

Drawing Location
U:\2020\2020 Drawings\Virgin Money\

Scale
as shown @ A3

Issue / Rev
Issue 05 - 05/06/2020

Drawn by
WK

Checked by
LH

Sales Rep
DK

Date
18/03/2020

BUTTERFIELD SIGNS LTD
174 Sunbridge Rd
Bradford West Yorkshire
BD1 2RZ
Tel: 01274 722244
Fax: 01274 848996
Web: www.butterfieldsigns.co.uk

This document is the property of Butterfield Signs Ltd who own the copyright therein. The information in this document is given in confidence and without the written consent of Butterfield Signs Ltd, given by contract or otherwise the document must not be copied, reprinted or reproduced in any material form either wholly or in part nor must the contents of the document or any method of technique available there from be disclosed to any third party.

Secondary Signage

SIGN 06 - ATM SURROUND (NON-ILLUMINATED) - Qty 02no
5mm White acrylic panel and applied graphics to face.
Panel secured to existing ATM.
Size: 450 x 150mm
Scale: 1:5



APPROVED

REVISE

REJECTED

INITIAL / DATE

LHS 326c	White	TBC	TBC	TBC	TBC

0 — 1
1:5 Scale bar
Metres

Site (ykuk0944)
Virgin Money
Barnsley

Job Number
103294A

Page
9 of 12

Drawing Location
U:\2020\2020 Drawings\Virgin Money\

Scale
as shown @ A3

Issue / Rev
Issue 05 - 05/06/2020

Drawn by
WK

Checked by
LH

Sales Rep
DK


Date
18/03/2020

BUTTERFIELD SIGNS LTD
174 Sunbridge Rd
Bradford West Yorkshire
BD1 2RZ
Tel: 01274 722244
Fax: 01274 848996
Web: www.butterfieldsigns.co.uk

This document is the property of Butterfield Signs Ltd who own the copyright therein. The information in this document is given in confidence and without the written consent of Butterfield Signs Ltd, given by contract or otherwise the document must not be copied, reprinted or reproduced in any material form either wholly or in part nor must the contents of the document or any method of technique available there from be disclosed to any third party.

Secondary Signage

Sign 07a - NIGHTSAFE SURROUND - Qty 01no
3mm self colour acrylic surround with applied vinyl lettering.
Size: 360 x 320mm
Scale: 1:5
Need to cut out round keyhole.

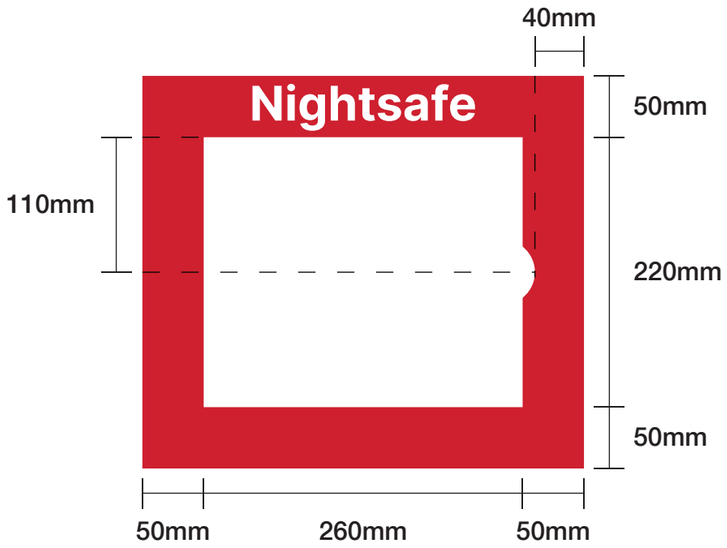





APPROVED	
REVISE	
REJECTED	
INITIAL / DATE	

LHS 326c	White	TBC	TBC	TBC	TBC

0 — 1
1:5 Scale bar
Metres

Site (ykuk0944)
Virgin Money
Barnsley

Job Number 103294A
Page 10 of 12
Drawing Location U:\2020\2020 Drawings\Virgin Money\

Scale as shown @ A3
Issue / Rev Issue 05 - 05/06/2020

Drawn by WK
Checked by LH

Sales Rep DK
Date 18/03/2020

BUTTERFIELD SIGNS LTD
174 Sunbridge Rd
Bradford West Yorkshire
BD1 2RZ
Tel: 01274 722244
Fax: 01274 848996
Web: www.butterfieldsigns.co.uk

This document is the property of Butterfield Signs Ltd who own the copyright therein. The information in this document is given in confidence and without the written consent of Butterfield Signs Ltd, given by contract or otherwise the document must not be copied, reprinted or reproduced in any material form either wholly or in part nor must the contents of the document or any method of technique available there from be disclosed to any third party.

Secondary Signage

Sign 07b - LETTERS BESPOKE - Qty 01no
3mm self colour acrylic with applied vinyl lettering.
Size: 430 x 50mm
Scale: 1:5







APPROVED	
REVISE	
REJECTED	
INITIAL / DATE	

LHS 326c	White	TBC	TBC	TBC	TBC

0 — 1
1:5 Scale bar
Metres

Site (ykuk0944)
Virgin Money
Barnsley

Job Number 103294A
Page 11 of 12
Drawing Location U:\2020\2020 Drawings\Virgin Money\

Scale as shown @ A3
Issue / Rev Issue 05 - 05/06/2020


Drawn by WK
Checked by LH

Sales Rep DK
Date 18/03/2020

BUTTERFIELD SIGNS LTD
174 Sunbridge Rd
Bradford West Yorkshire
BD1 2RZ
Tel: 01274 722244
Fax: 01274 848996
Web: www.butterfieldsigns.co.uk

This document is the property of Butterfield Signs Ltd who own the copyright therein. The information in this document is given in confidence and without the written consent of Butterfield Signs Ltd, given by contract or otherwise the document must not be copied, reprinted or reproduced in any material form either wholly or in part nor must the contents of the document or any method of technique available there from be disclosed to any third party.

Sign 08 - DIRECTIONAL BESPOKE (REPLACEMENT)
10mm foamex panel with applied graphics to face
Size: 350 x 250mm
Scale: 1:5

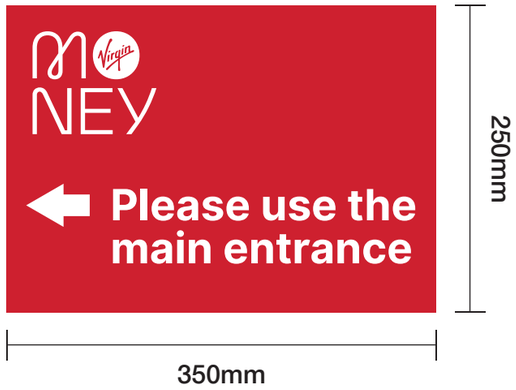





APPROVED	
REVISE	
REJECTED	
INITIAL / DATE	

LHS 326c	White	TBC	TBC	TBC	TBC

0 — 1
1:5 Scale bar
Metres

Site (ykuk0944)
Virgin Money
Barnsley

Job Number 103294A
Page 7 of 12
Drawing Location U:\2020\2020 Drawings\Virgin Money\

Scale as shown @ A3
Issue / Rev Issue 05 - 05/06/2020

Drawn by WK
Checked by LH

Sales Rep DK
Date 18/03/2020

BUTTERFIELD SIGNS LTD
174 Sunbridge Rd
Bradford West Yorkshire
BD1 2RZ
Tel: 01274 722244
Fax: 01274 848996
Web: www.butterfieldsigns.co.uk

This document is the property of Butterfield Signs Ltd who own the copyright therein. The information in this document is given in confidence and without the written consent of Butterfield Signs Ltd, given by contract or otherwise the document must not be copied, reprinted or reproduced in any material form either wholly or in part nor must the contents of the document or any method of technique available there from be disclosed to any third party.