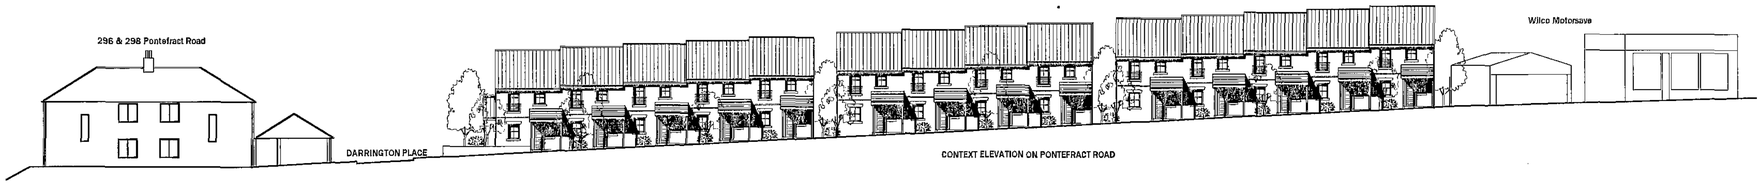
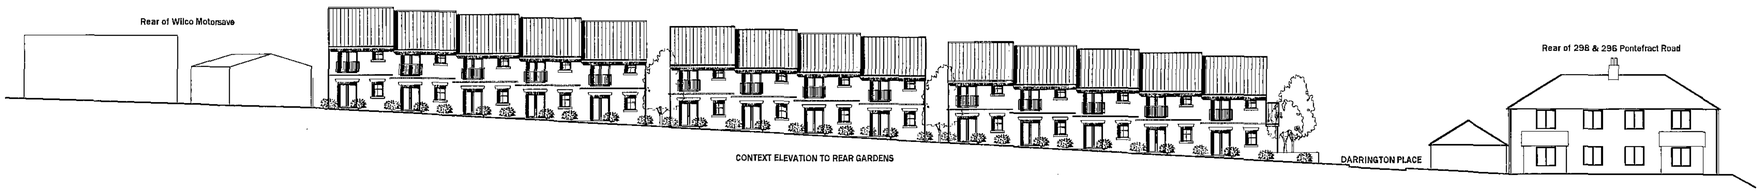
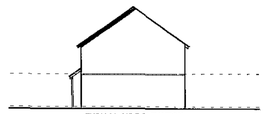
| Revision | Date |
|---|---|
| - | - |



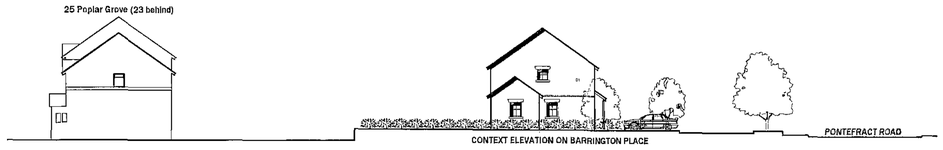

CONTEXT ELEVATION ON PONTEFRACT ROAD



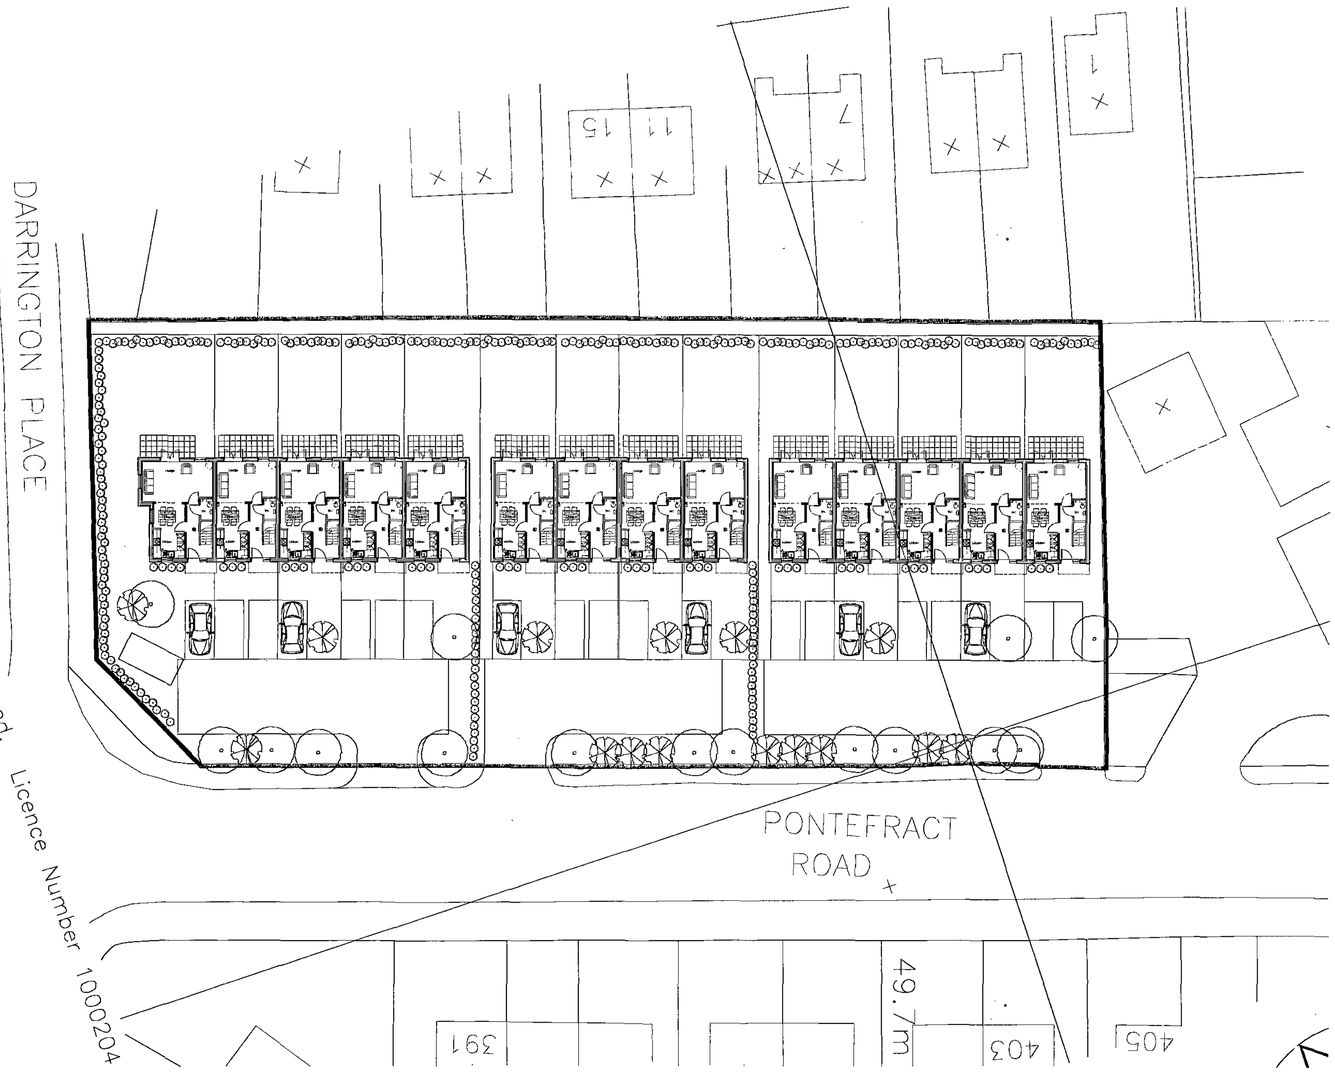

CONTEXT ELEVATION TO REAR GARDENS

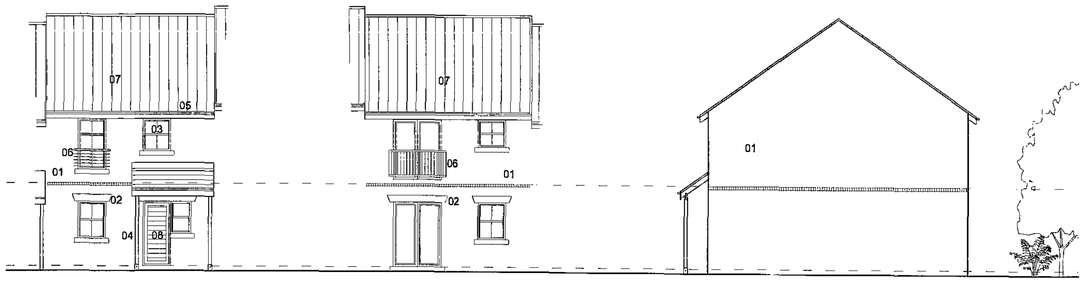


TYPICAL SIDE ELEVATION




CONTEXT ELEVATION ON BARRINGTON PLACE

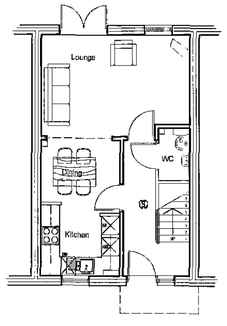


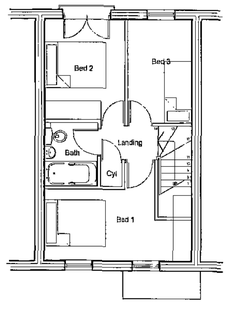

TYPICAL FRONT ELEVATION

TYPICAL REAR ELEVATION

TYPICAL SIDE ELEVATION




GROUND FLOOR PLAN
AREA - 38.3sqm




FIRST FLOOR PLAN
AREA - 38.3sqm

*MATERIALS:*

*01 Warm Red Brickwork with colour match mortar*
*02 Stone heads and cills*
*03 Cream uPVC windows*
*04 Timber Canopy*
*05 Grey timber fascias*
*06 Mild steel balconette (to detail)*
*07 Slate effect roof*
*08 Timber Planked door*

REVISED 01 FEB 11


coda

*Coda Studios Ltd*
*Hope Works, 25 Mowbray Street,*
*Sheffield, S3 8EL*
*t: 0114 279 6003 f: 0114 279 6004*
*e:information@codastudios.co.uk*


| | |
|---|---|
| *Tribeka* | *Client* |
| *The Lundwood* | *Job* |
| | |
| *Proposed Site Plan* | *Title* |

| DRAWN | CHECKED | DATE | SCALE | |
|---|---|---|---|---|
| PN | - | Feb 11 | A3 ISSUE: 1:500 | A1 ISSUE: 1:250 |

| REVISION | DRAWING STATUS | DRAWING NUMBER |
|---|---|---|
| - | *Planning* | *1815_002* |


© COPYRIGHT EXISTS ON THE DESIGNS AND INFORMATION SHOWN ON THIS DRAWING
The Contractor must verify all dimensions on site before making shop drawings or commencing work of any kind. No dimensions to be scaled from this drawing. Architect to be notified of any discrepancies in dimensions immediately.

...hts reserved. Licence Number 1000204