



FRONT ELEVATION

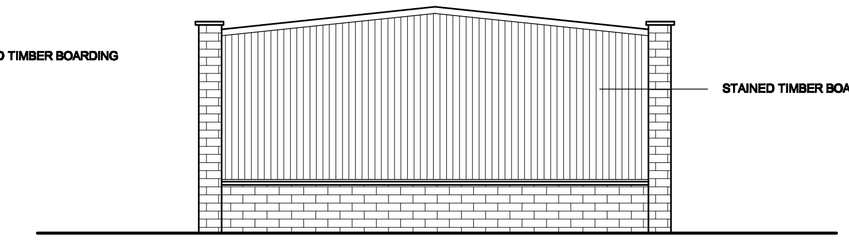


SIDE ELEVATION




SIDE ELEVATION

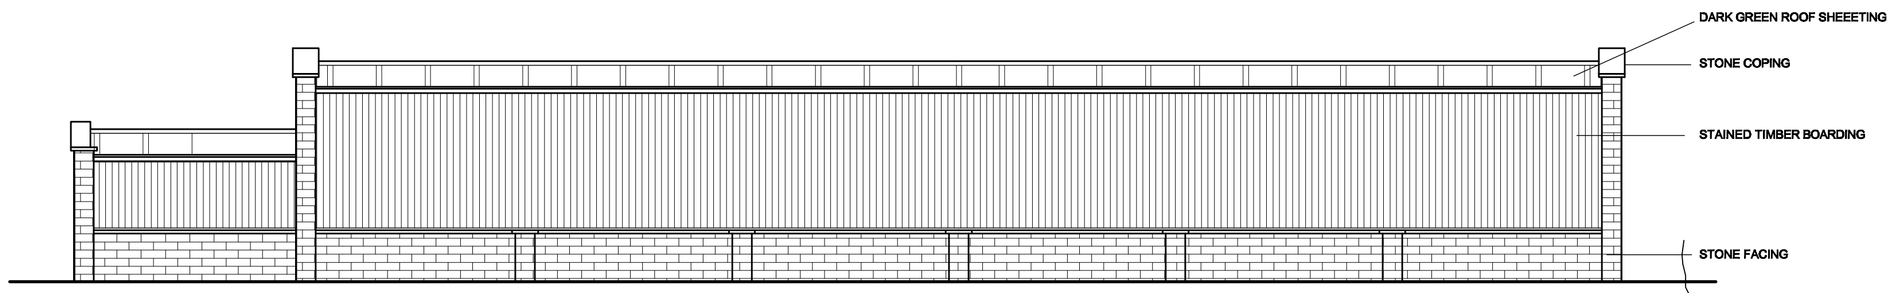

REAR ELEVATION

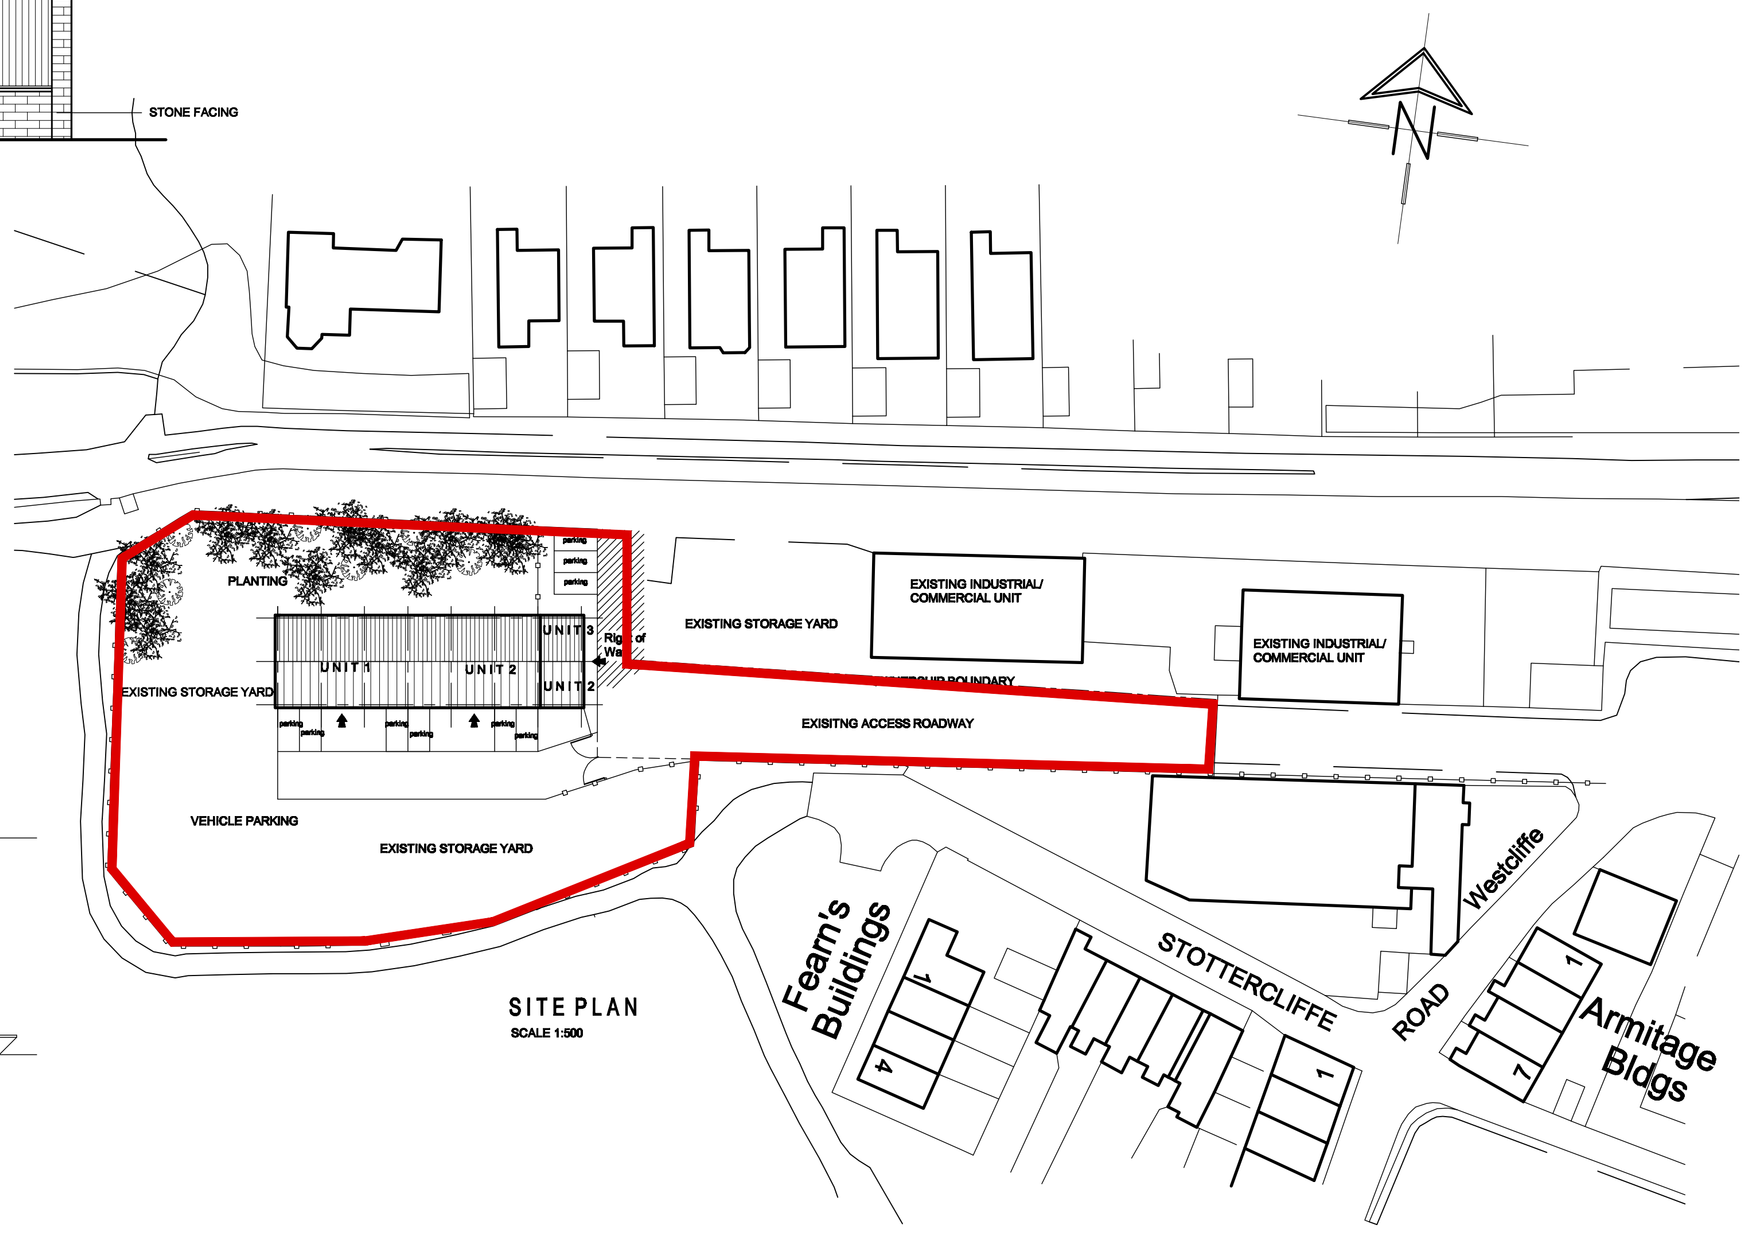

SITE PLAN
SCALE 1:500

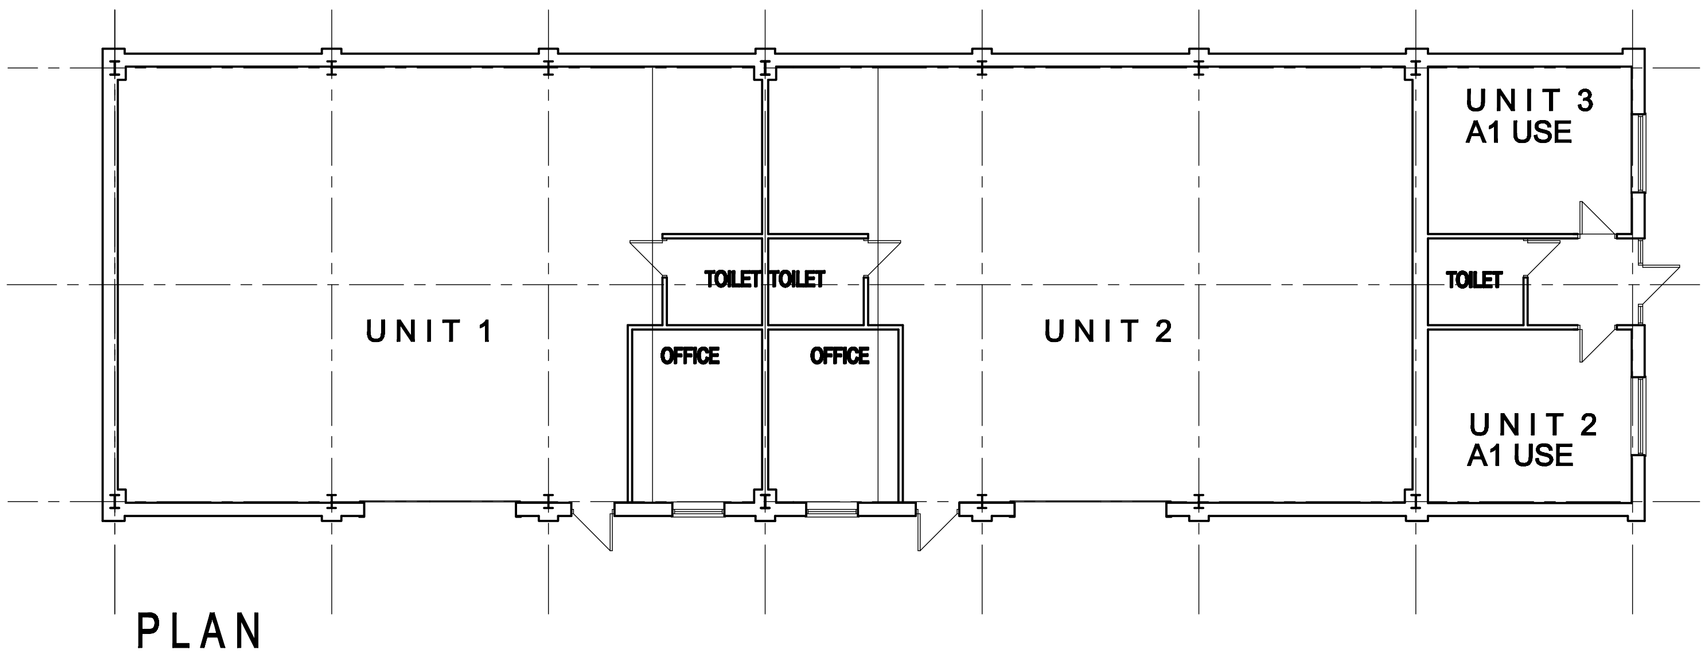

PLAN

White Agus Partnership
128B, NEW ROAD,
STAINCROSS,
BARNSLEY.
S75 6PP
PHONE/FAX. 01226 208482
e mail info@whiteaguspartnership.co.uk
www.whiteaguspartnership.co.uk
SURVEYORS AND BUILDING DESIGN CONSULTANTS

Project. COMMERCIAL DEVELOPMENT STOTTERCLIFFE ROAD PENISTONE	Client. IT'S FOR HIRE LTD
Drawing Title. PLANS AND ELEVATIONS	Date. JAN 2010 / Scale. 1:100 @ A1
	Ref. 09–037 / Dwg. No. 04 / Rev.

Date	Suffix	Description	Date	Suffix	Description