

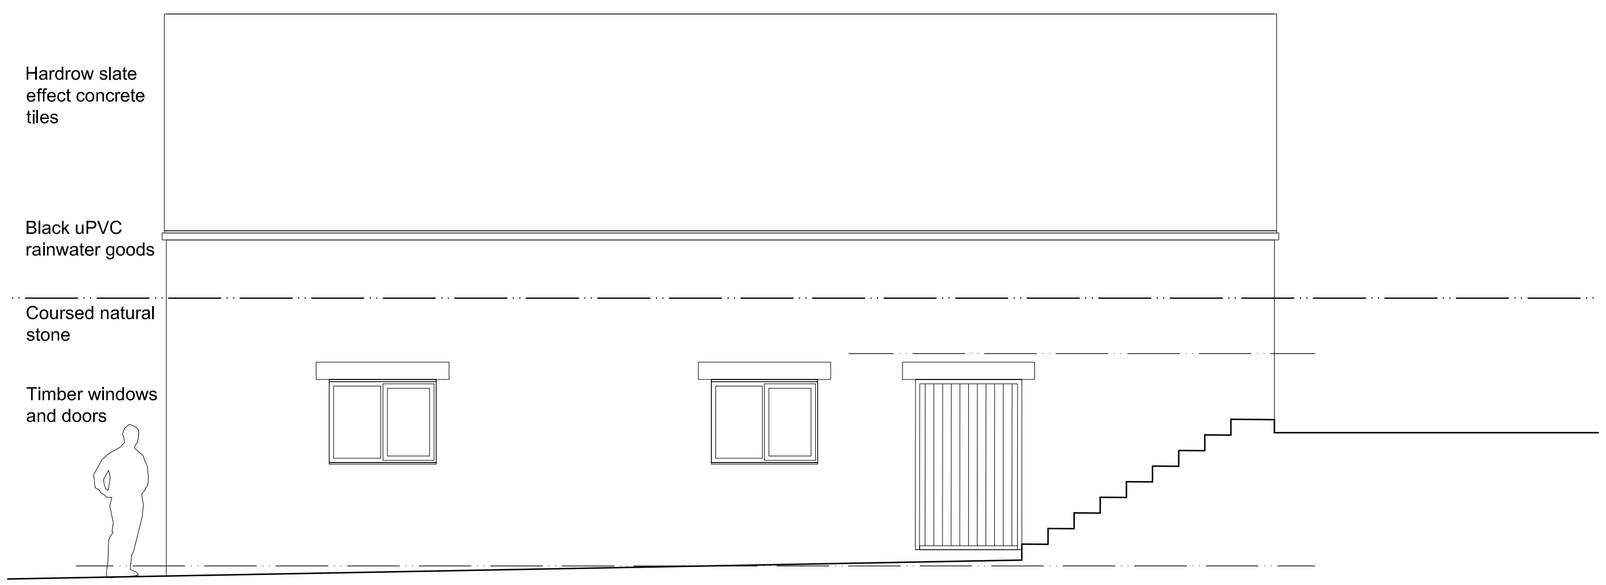



West elevation as existing

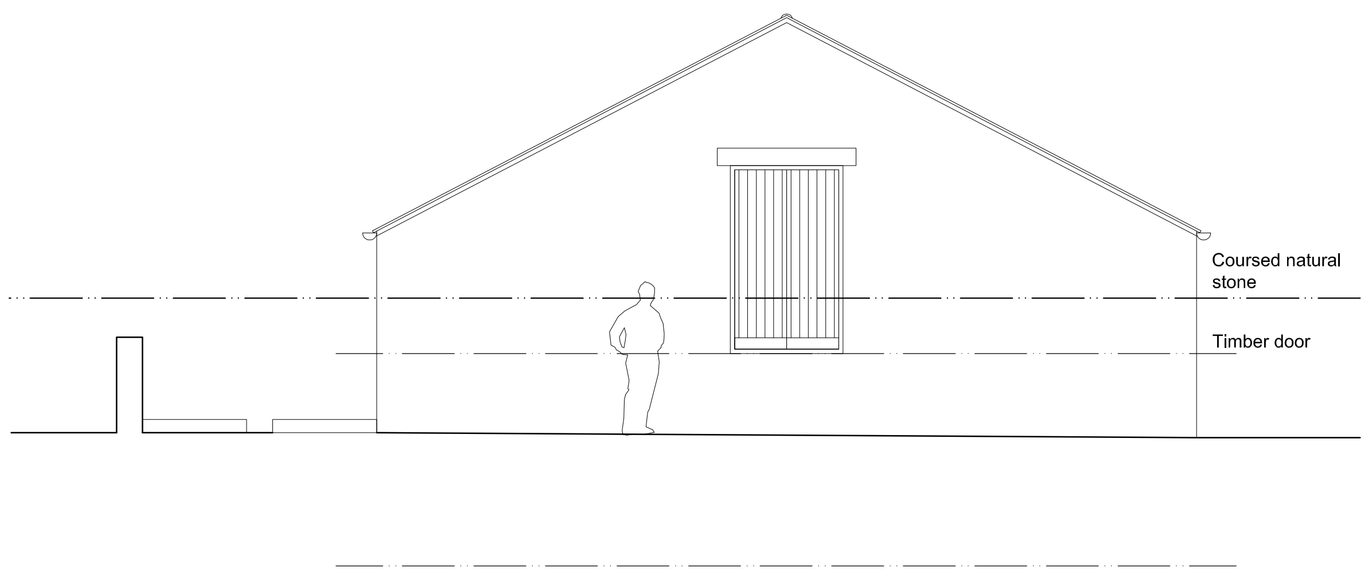

South elevation as existing

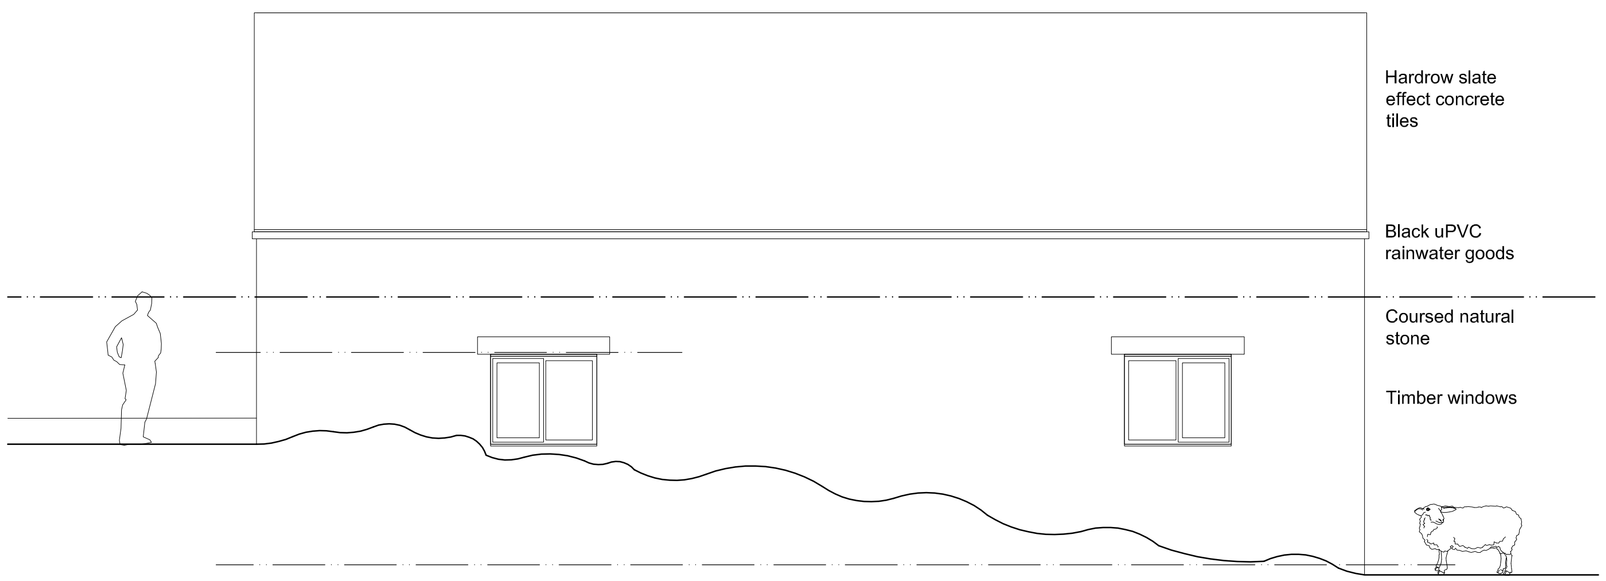

East elevation as existing

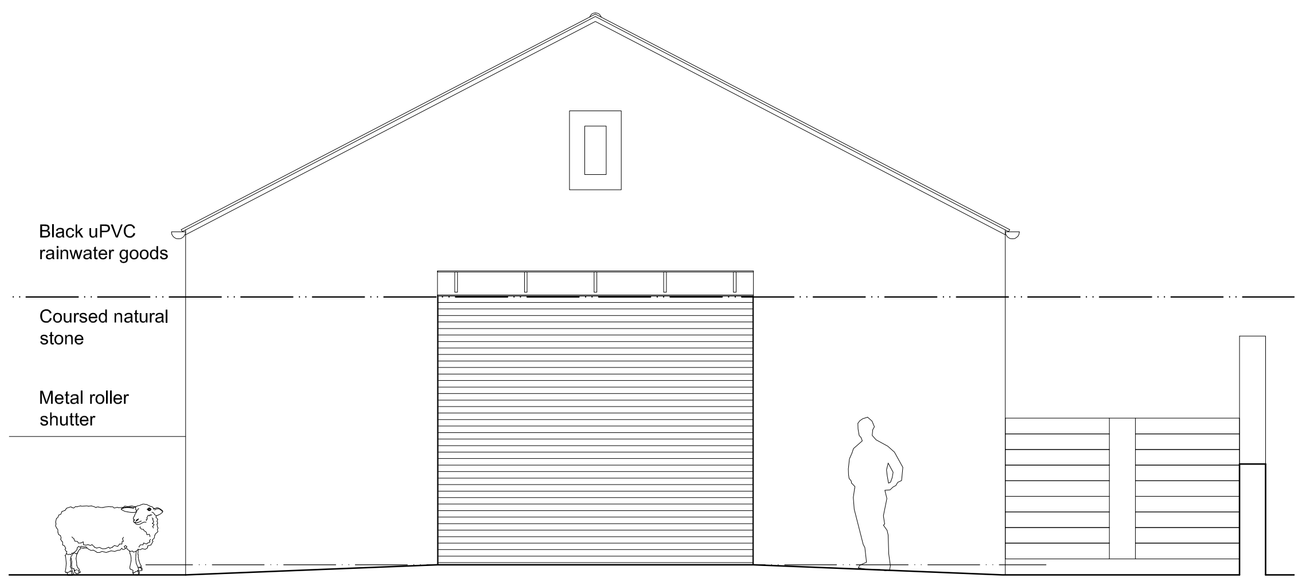

North elevation as existing

Robin Ashley Architects

Hawk Works
105 Mary Street
Sheffield S1 4RT
t: 0114 258 7450
e: contact@raarchitects.co.uk
www.raarchitects.co.uk

project:	Prior approval - Change of use Rock House Farm
client:	Mr + Mrs Austin
drawing:	Elevations as existing
drawing number:	15-001-12
revision:	A (08-09-15)
date:	August 2015
scale:	1:50
original size:	A1
issue:	Approval
drawn:	DJU
checked:	

this drawing may be scaled only for the purposes of planning approval
check all dimensions on site + refer all queries prior to carrying out work
this drawing is to be used only for the purposes for which it is issued
© **robin ashley architects LLP**
registered in england + wales, number OC310 421

MADE IN SHEFFIELD