



PROPOSED REAR ELEVATION
SCALE 1:100

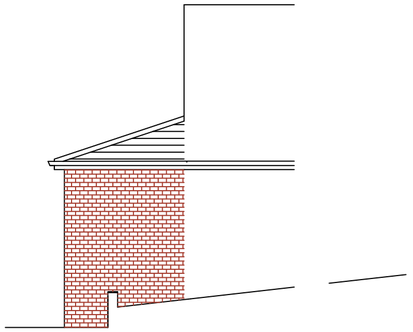


PROPOSED SIDE ELEVATION
SCALE 1:100




PROPOSED SIDE ELEVATION
SCALE 1:100

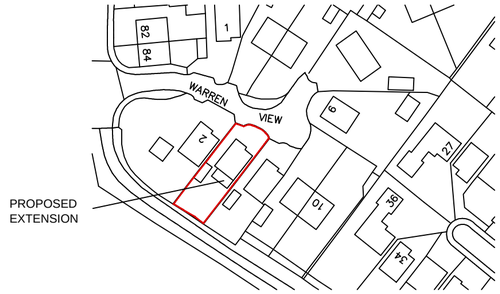

LOCATION PLAN
SCALE 1:1250

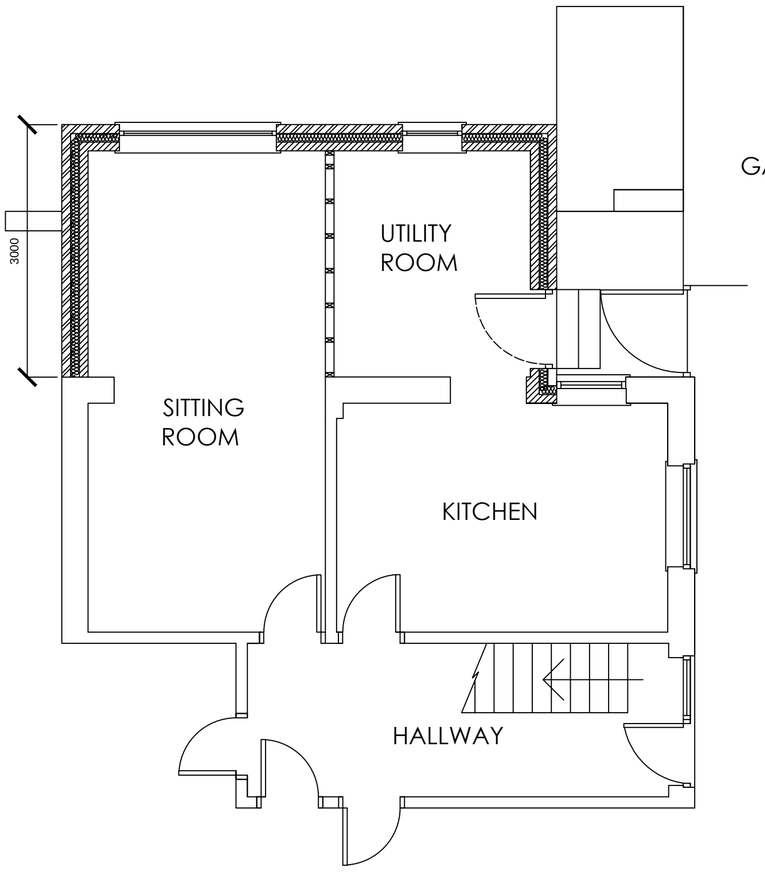


PROPOSED GROUND FLOOR PLAN
SCALE 1:50

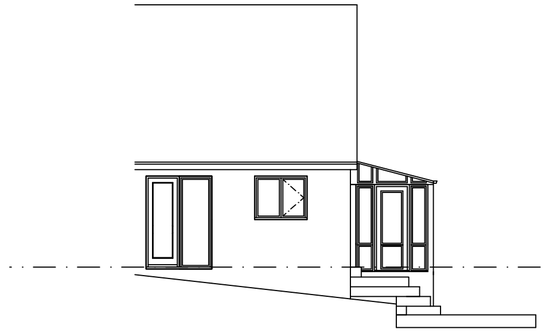

EXISTING SIDE ELEVATION
SCALE 1:100



EXISTING REAR ELEVATION
SCALE 1:100

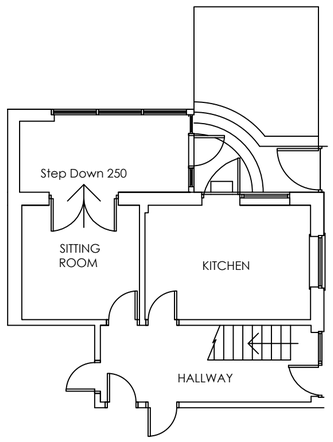

EXISTING FLOOR PLAN
SCALE 1:100

White Agus PARTNERSHIP
8 MORSTON BUSINESS PARK,
WHALEY ROAD, BARUGH GREEN,
BARNSLEY.
S75 1HQ
Phone: 01226 208482
Fax: 01226 283030
Email: info@whiteaguspartnership.co.uk
Web: www.whiteaguspartnership.co.uk
ARCHITECTURAL SERVICES AND SURVEYORS

Project.	Client.
PROPOSED EXTENSION 4 WARREN VIEW, HOYLAND COMMON BARNSLEY, S74 OBZ	MR & MRS LIMBERT
Drawing Title. PLANS AND ELEVATIONS	Date. JAN 2016 / Scale. 1:100
	Ref. 15–134 / Dwg. No. 01 / Rev. A

Date	Suffix	Description	Date	Suffix	Description
08-02-16	A	REVISED TO CLIENTS REQUIREMENTS			