


1 Proposed Site Plan
1 : 100

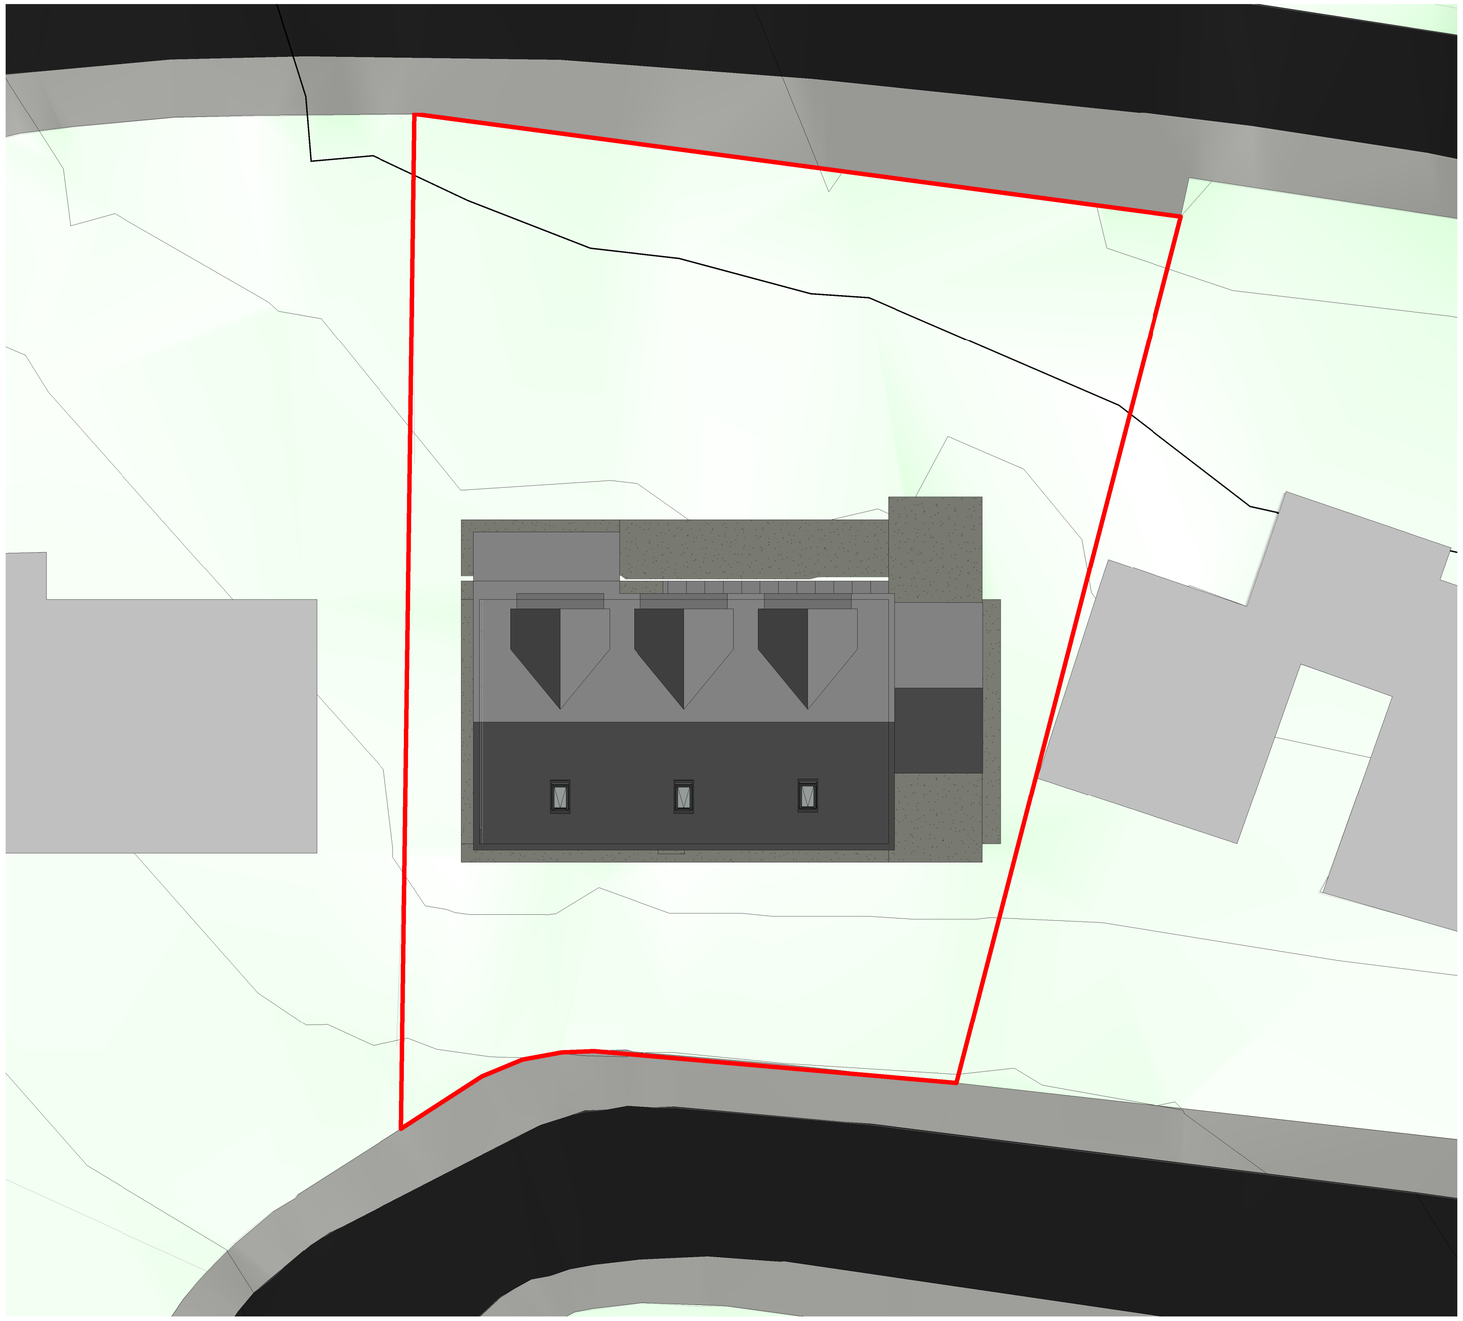

2 Site Location Plan
1 : 1250








©2019 Google - Image Date: April 2011





©2019 Google - Image Date: July 2009



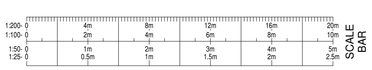

N

REV	DATE	AMENDMENT	BY
P03	01.12.2020	UPDATED DORMER SIZE FOLLOWING PLANNING AMENDMENTS	ARK
P02	27.11.2020	UPDATED FOLLOWING PLANNING REQUIREMENTS	ARK
P01	07.10.2020	FIRST ISSUE	ARK

DRAWING STATUS: PLANNING

RIBA STAGE: STAGE 3

CLIENT:
William Atha & Georgina Simpson

ARK CONSULTING
Draughting services for Architectral, Civil/Structural Engineers, Development Consultants, Project Managers.
Head Office
11A Tennyson Close, Penistone
Sheffield, South Yorkshire, S36 6GY.
Tel: 07930572001
E-mail: mail@arkconsulting.com
www.arkconsulting.co.uk

PROJECT:
16 Highfields, Hoylandswaine, Sheffield, S36 7JP

TITLE:
Location Plan & Proposed Site Plan

DATE:	SCALE:	DRAWN:	ARK
JUL 2020	As indicated @ A1	CHECKED:	ARK
ARK PROJECT REF: 0001	ARK DRAWING REF: A010	REVISION: P03	

BIM DRAWING REF:
HHSY - ARK - 00 - XX - DR - A - A010 - P03

© THIS DRAWING IS THE PROPERTY OF ARK CONSULTING AND MUST NOT BE COPIED OR OTHERWISE REPRODUCED WITHOUT THE EXPRESS WRITTEN PERMISSION OF THE COMPANY.