
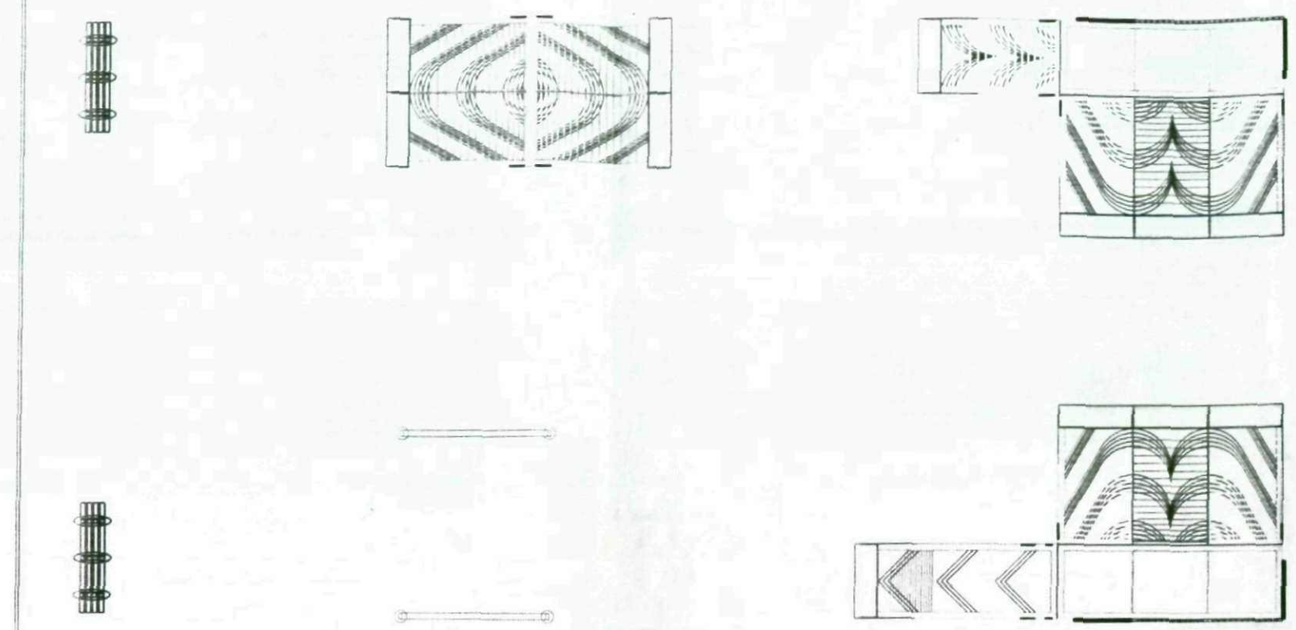


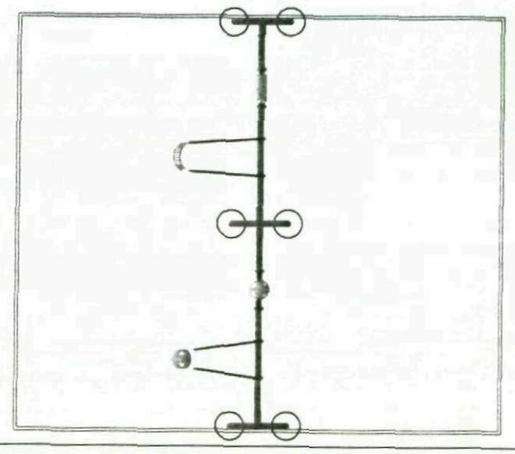

HUNA DESIGNS

www.hunadesigns.com

HOUGHTON SKATE PARK

BARNSLEY MBC

DRAWING NUMBER:	REV:
0656	ORIG.
SCALE: 1:100@A3	
DATE: 28-08-08	
DRAWN BY: TJ	

SITE PLAN

NOTES:

1) All equipment ride surfaces should be clean and free of debris, obstructions, slippery or wet spots and in general good repair. *Inspect daily.*
2) All posted park signage should be maintained in clearly readable order at all times.
3) Consistent and proper maintenance reduces injuries. Owners and Operators must follow the maintenance instructions provided by HUNA Designs™.
4) Helmets, kneepads, elbow pads and wrist guards are required.
5) The above information must be disseminated to the skaters, bikers and boarders.
6) This design configuration is the property of this firm and HUNA Designs™ and may not be reproduced or used in any manner without the expressed written consent of this firm and HUNA Designs™.

WOODWARD
RAMPS & RAILS