PROPOSED DEVELOPMENT

Capitol Park, Higham Lane, Barnsley

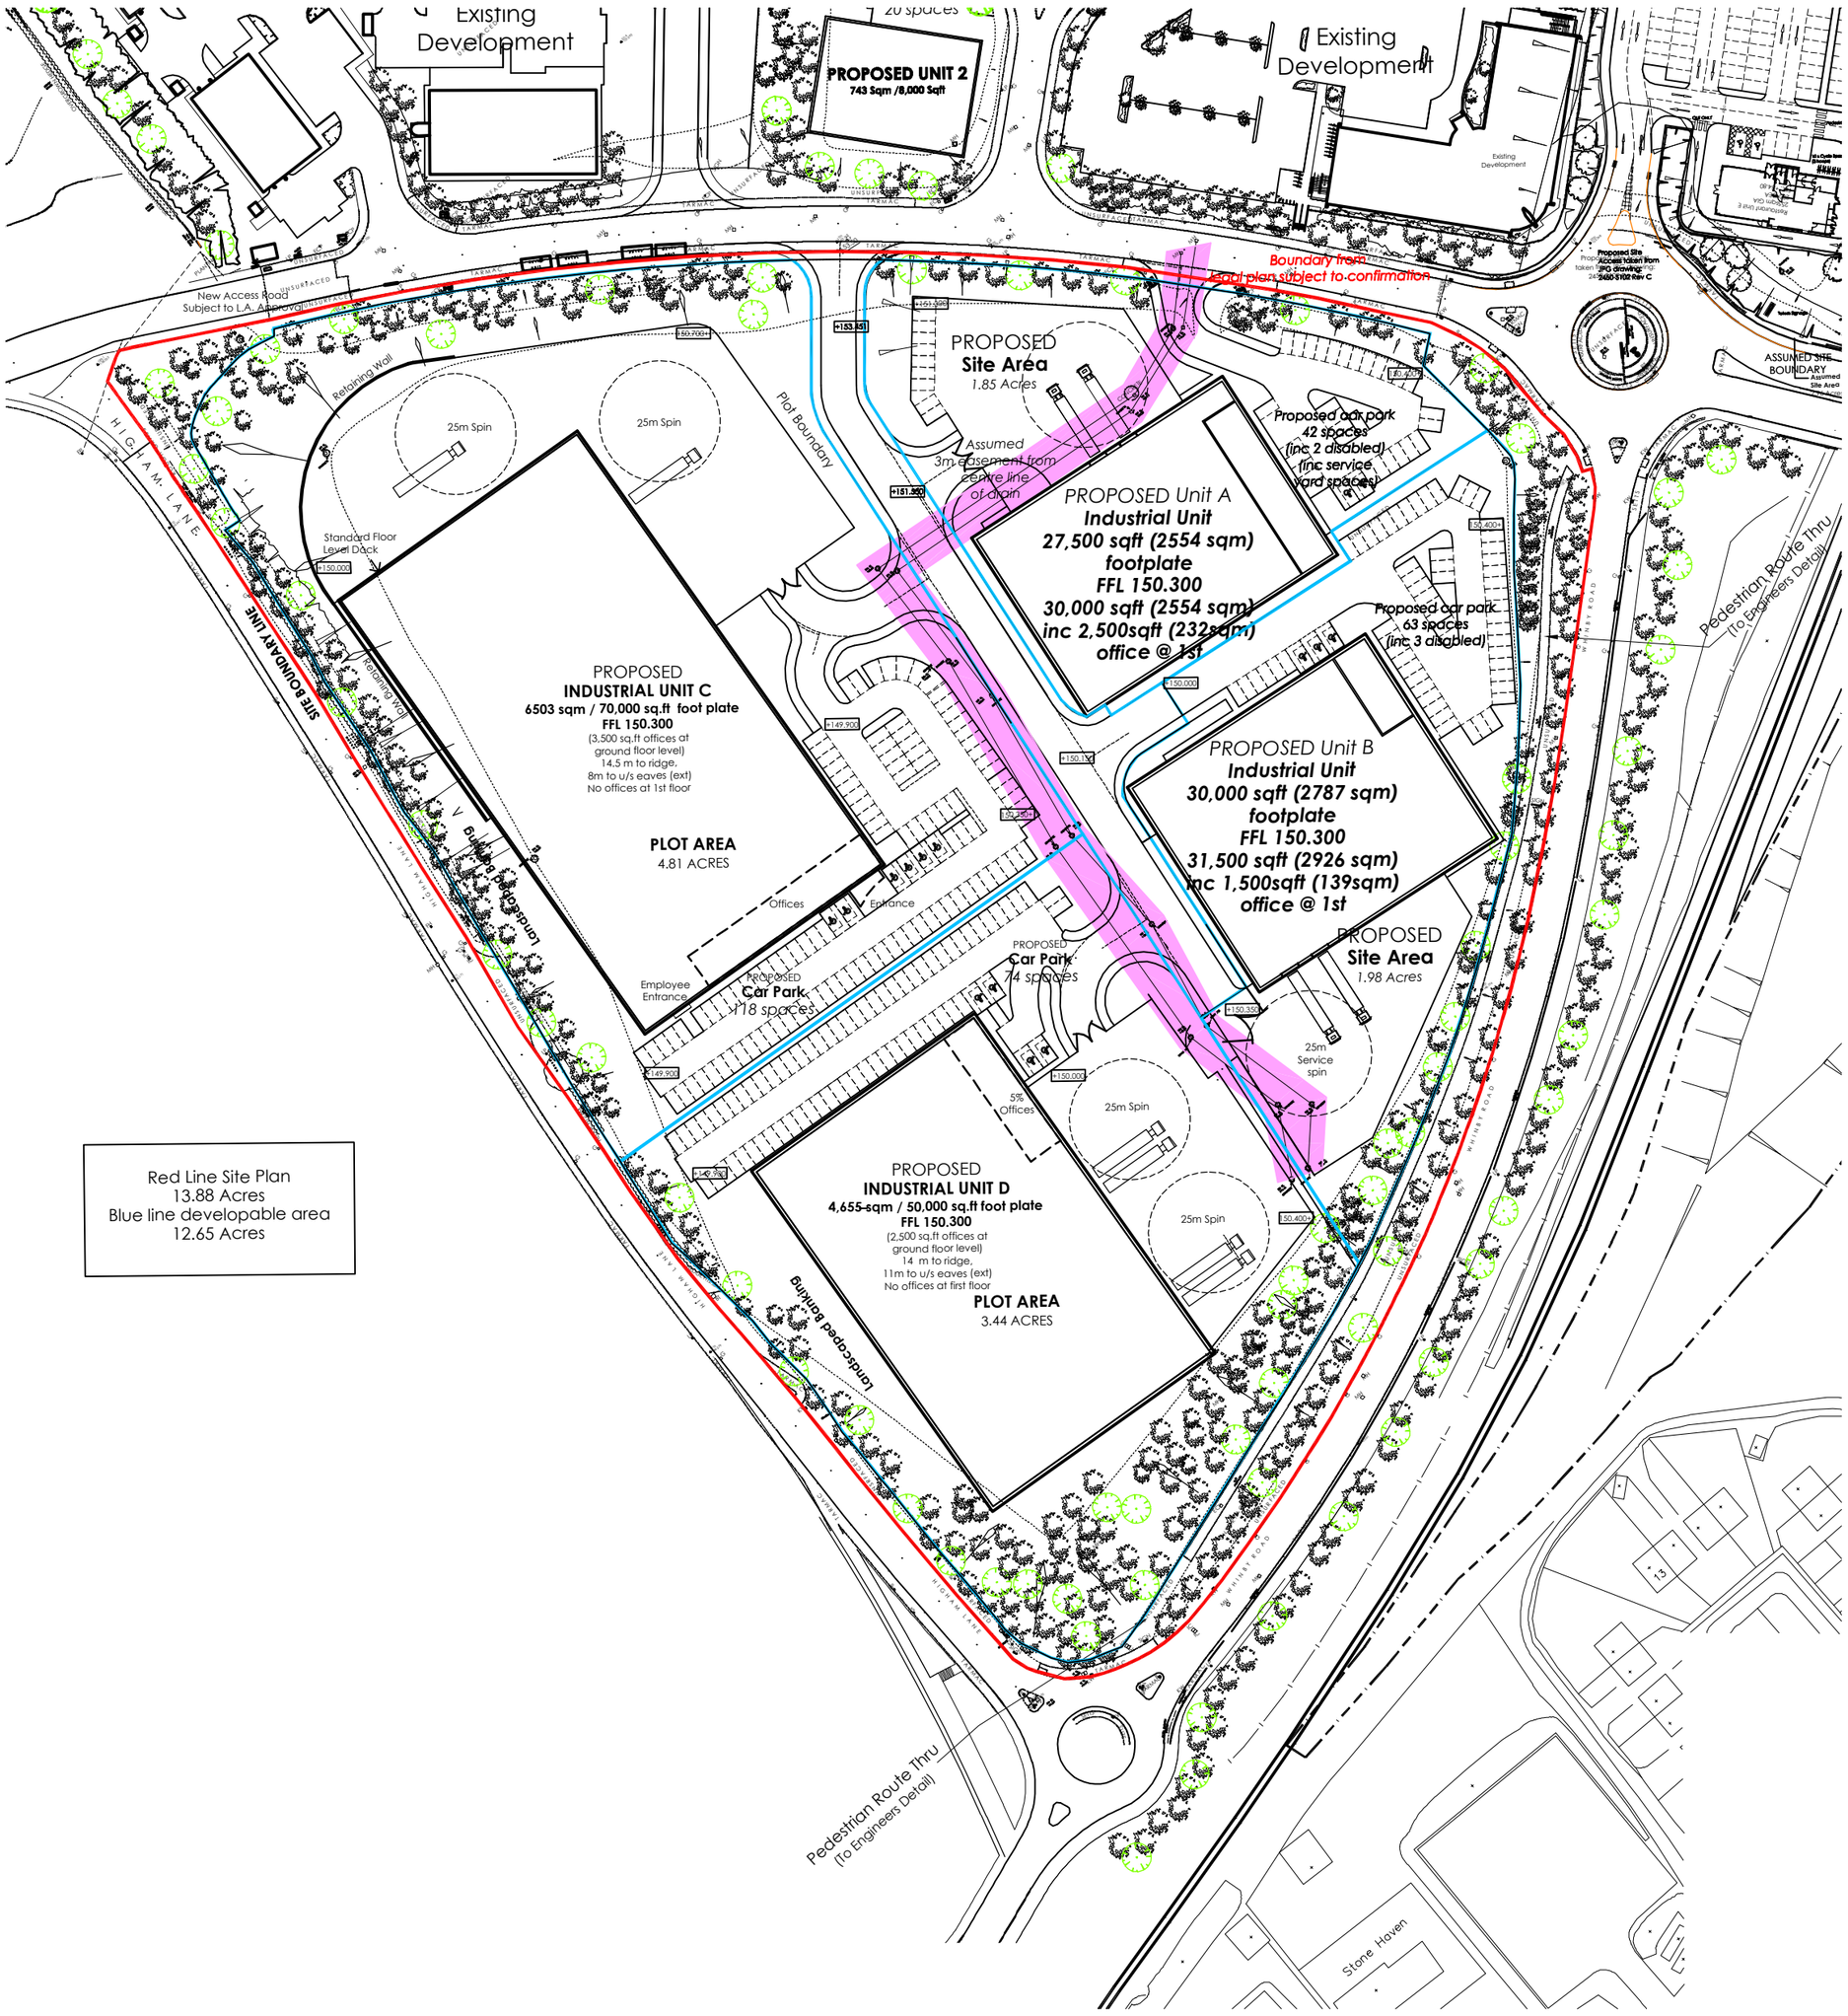

Red Line Site Plan
13.88 Acres
Blue line developable area
12.65 Acres

0 12.5 25 37.5 50 62.5m

SCALE 1:1250

Note:
Information is based on OS map and received information and is subject to full topographical and building survey.
Assumed site boundary and site constraints subject to confirmation.
All Legal easements and extent of existing underground services locations are subject to confirmation.

SITE PLAN

Rev	Date	Description	Rev By	Chk'd By
B	26.04.16	Drawing rescaled and site areas added	PRW	PSM
A	21.04.16	FFL added, services areas revised to Units A and C	PRW	PSM

Project Title	PROPOSED DEVELOPMENT Capitol Park Junction 37 - M1 Higham Lane Barnsley
Client	CDP
Status	INFORMATION
Scale	1:1250
Drawing Size	A2
Date	00/00/0000
Drawn By	ASR
Checked	PSM
Drawing Title	DRAWING-TITLE
Job-Dwg No	14120-14
Rev	B

2 St. Johns North, Wakefield, WF1 3QA t. 01924 291800
Carvers Warehouse, 77 Dale Street, Manchester, M1 2HG t. 0161 2388555
The Old Rectory, 79 High Street, Newport Pagnell, MK16 8AB t. 01908 211577
101 London Road, Reading, RG1 5BY t. 0118 9507700
10 Gees Court, St Christophers Place, London, W1U 1JJ t. 0207 4091215

THE HARRIS PARTNERSHIP
ARCHITECTS
www.harrispartnership.com

CAD file reference CAD FILE REFERENCE

This drawing is copyright and may not be reproduced in whole or part without written authority. Do not scale off this drawing.