


1 3 5m

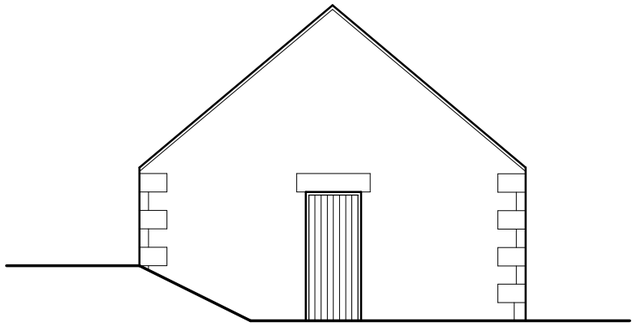


SIDE ELEVATION

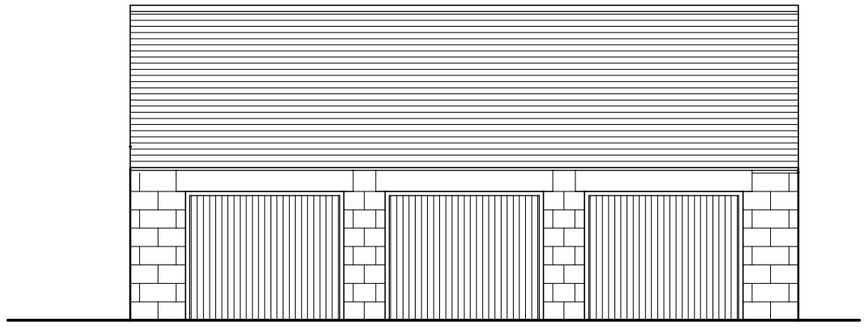


FRONT ELEVATION

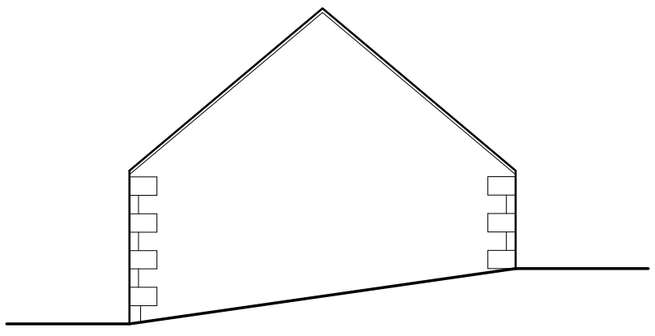

SIDE ELEVATION

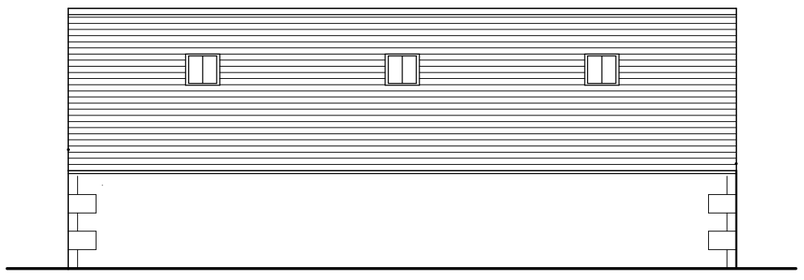

REAR ELEVATION

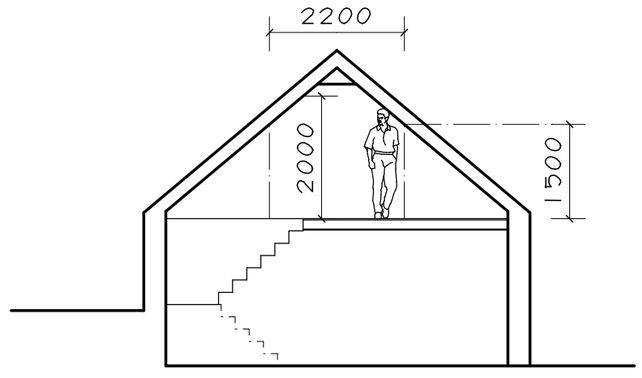

SIDE ELEVATION

This drawing is to scale but scaled dimensions should not be used for on-site construction purposes. Only drawings showing dimensions should be used for construction work.


This drawing is the sole copyright of Oldfield Design Ltd. Any discrepancies between this drawing and other information shall be reported to Oldfield Design Ltd.

materials


Roof - Slates to match house

Walls - Gritstone to match house

Windows & Doors - Timber window and vertical boarded garage doors wood-stained to match house windows

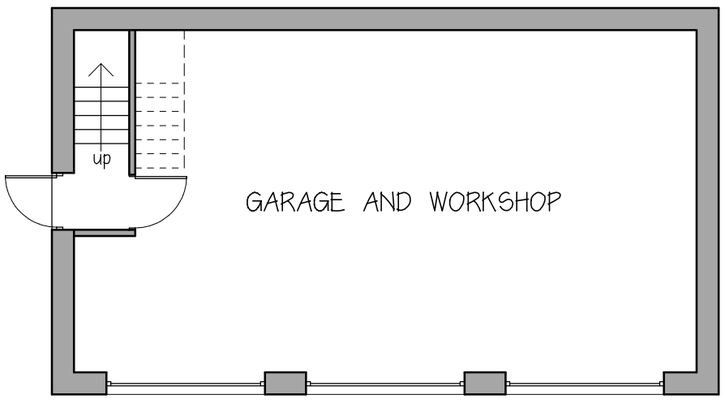

GROUND FLOOR PLAN

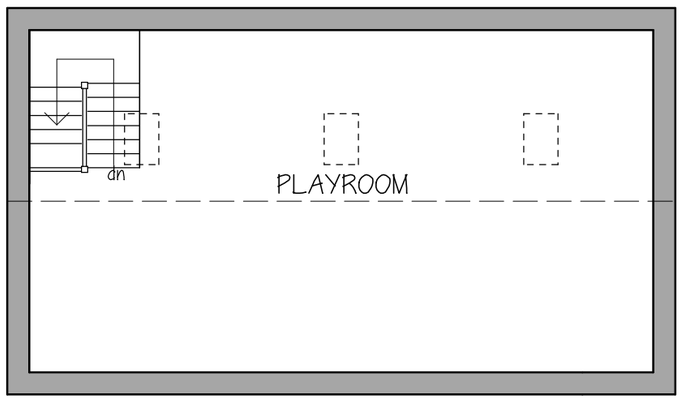

FIRST FLOOR PLAN

revisions

A - Aug '18 - Finishes added

B - Oct '18 - Amendments to L. A. requirements

project PROPOSED GARAGE AND WORKSHOP WITH PLAYROOM OVER

address 'MARTINS NEST FARM' GRIME LANE, HEPWORTH

p'code HD9 7TG

for MR & MRS TURNER

title PROPOSED GARAGE PLANS AND ELEVATIONS

dwg no. 1814-05B

scale 1:100 on A3 Sheet

date JULY 2018

OLDFIELD DESIGN
PLANNING AND ARCHITECTURAL CONSULTANTS