




Side Elevation

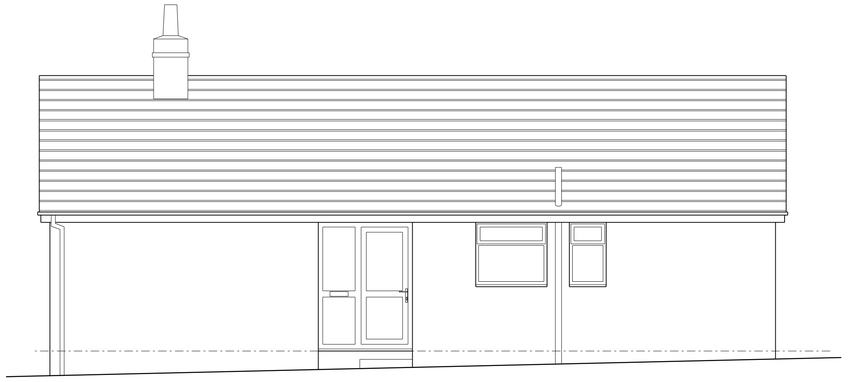


Side Elevation

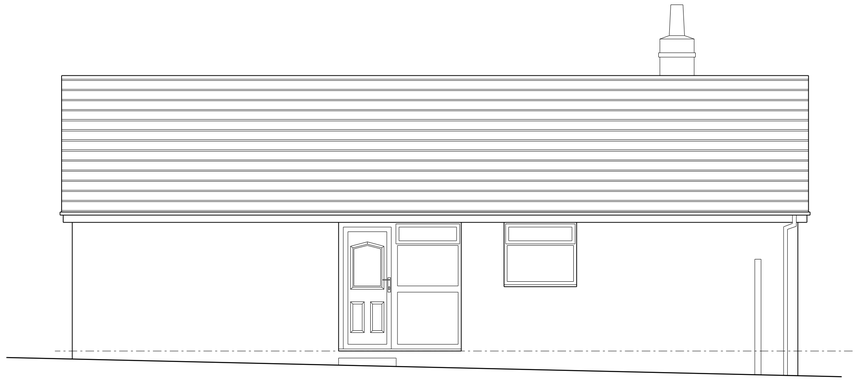

Ground Floor Plan

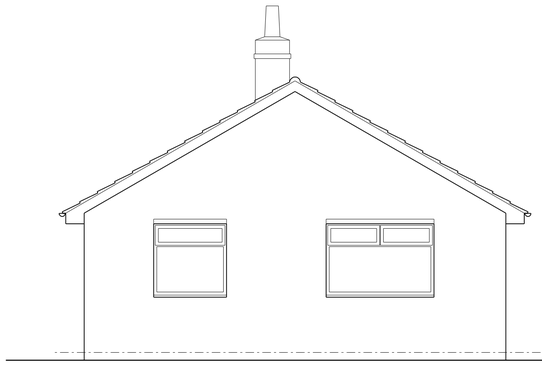

Rear Elevation

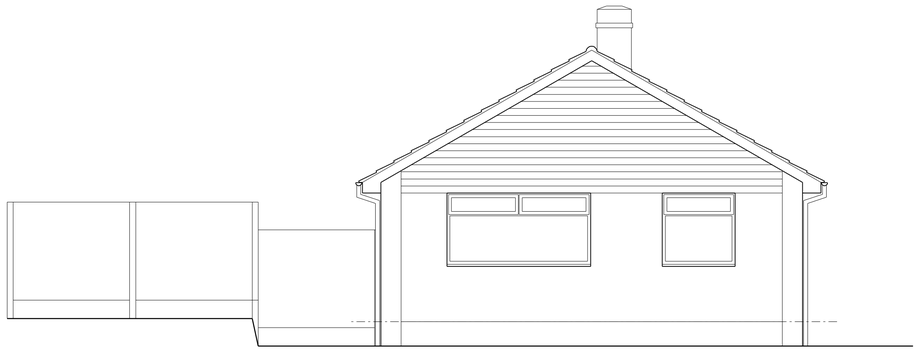

Front Elevation

Client
Mr & Mrs Leighton

Job Title
Proposed Alterations
72 Upperwood Road
Darfield
Barnsley

Drawing Title
Existing Plan and Elevations

Scale 1:50

Date Sept 2011

Drawn by MJH

Drawing No. 851-01

Rev.