
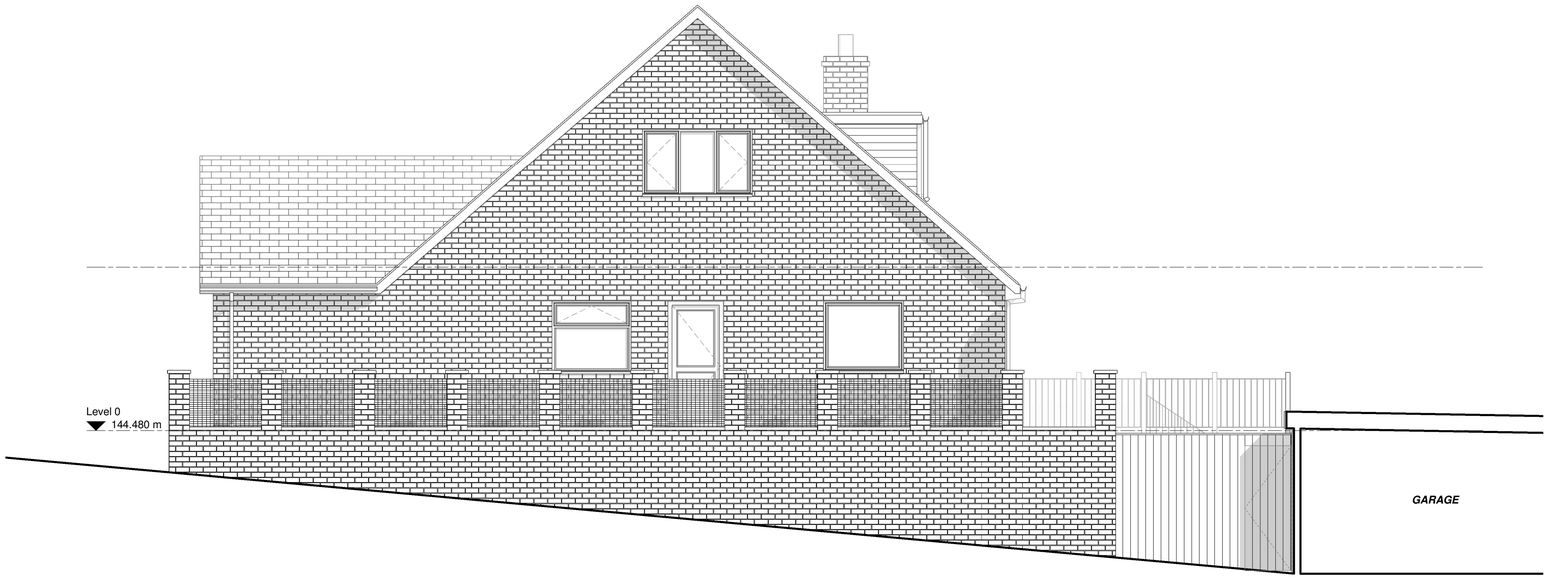



EXISTING NORTH ELEVATION

1 : 50

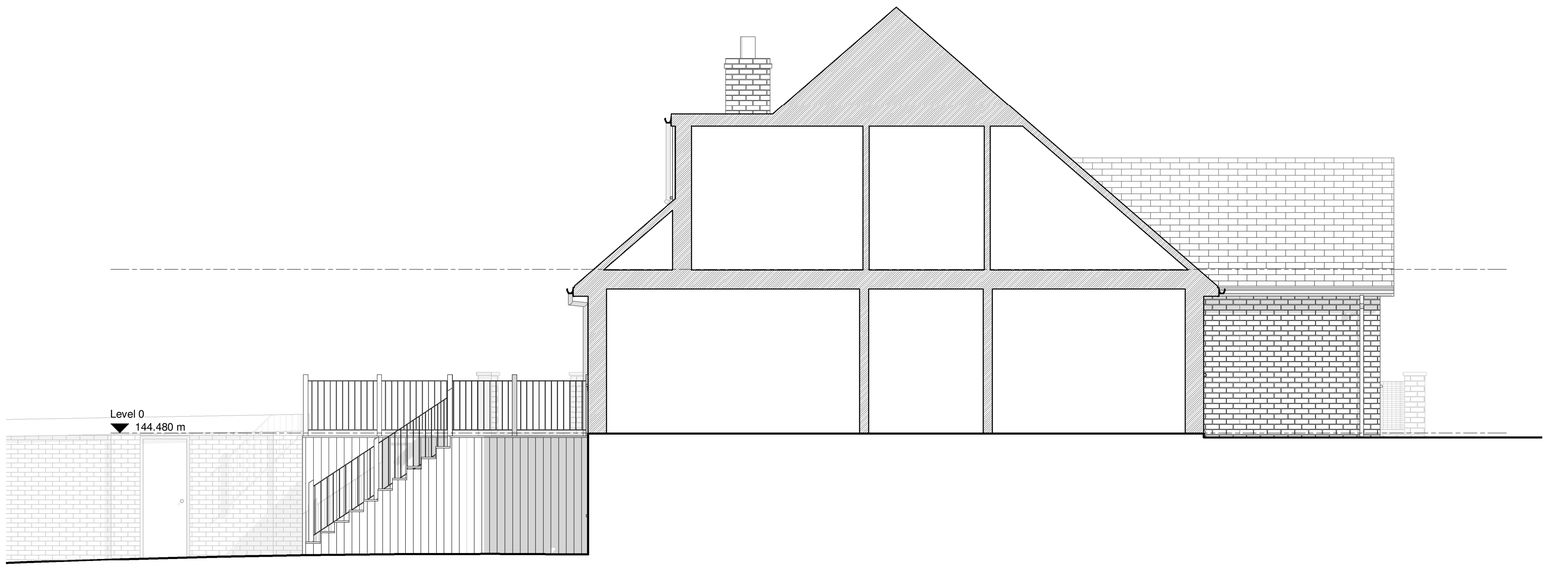

EXISTING SOUTH ELEVATION

1 : 50

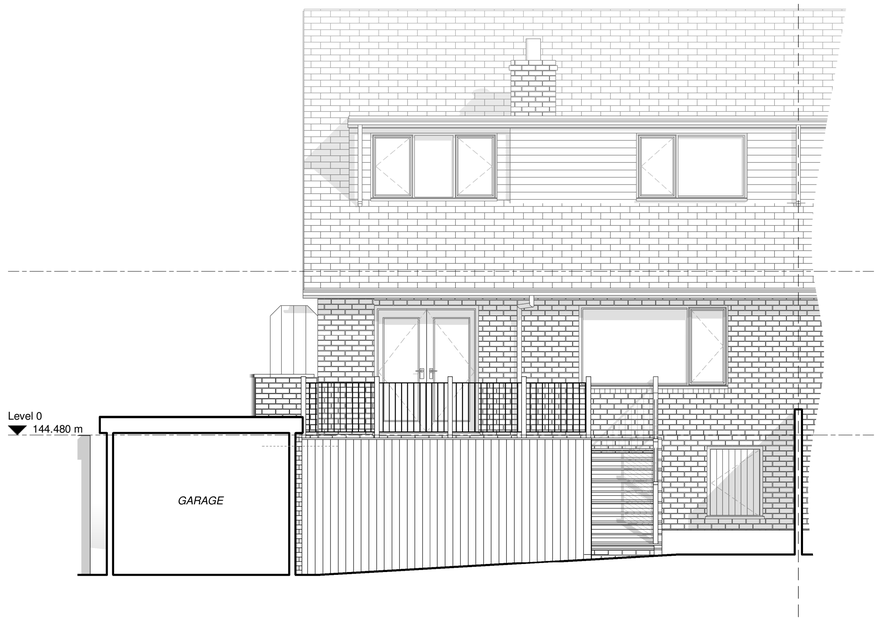

EXISTING WEST ELEVATION

1 : 50

Status	PLANNING
Project	367 NEW ROAD, MAPPLEWELL, BARNSLEY, S75 6ES
Drawing	EXISTING GA ELEVATIONS
Dwg. No.	EXE01 Rev.
Scale at A1	1 : 50 Date 04.2024

Rev:	Amendment:	By:	Date:

this drawing is copyright - FOR PLANNING PURPOSES ONLY