
Drawing No.	Rev No.
MRH002 -004	

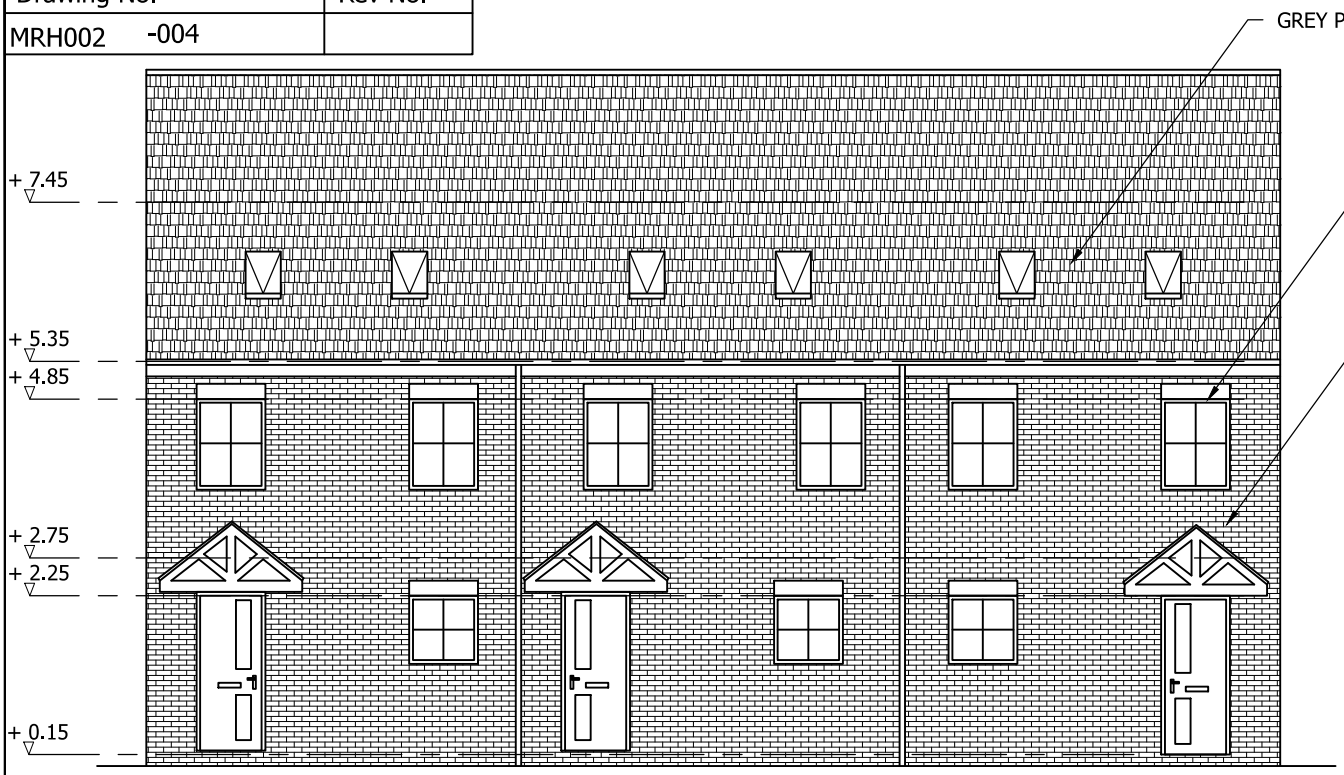

PROPOSED FRONT ELEVATION
SCALE 1:100 AT A3



PROPOSED REAR ELEVATION
SCALE 1:100 AT A3