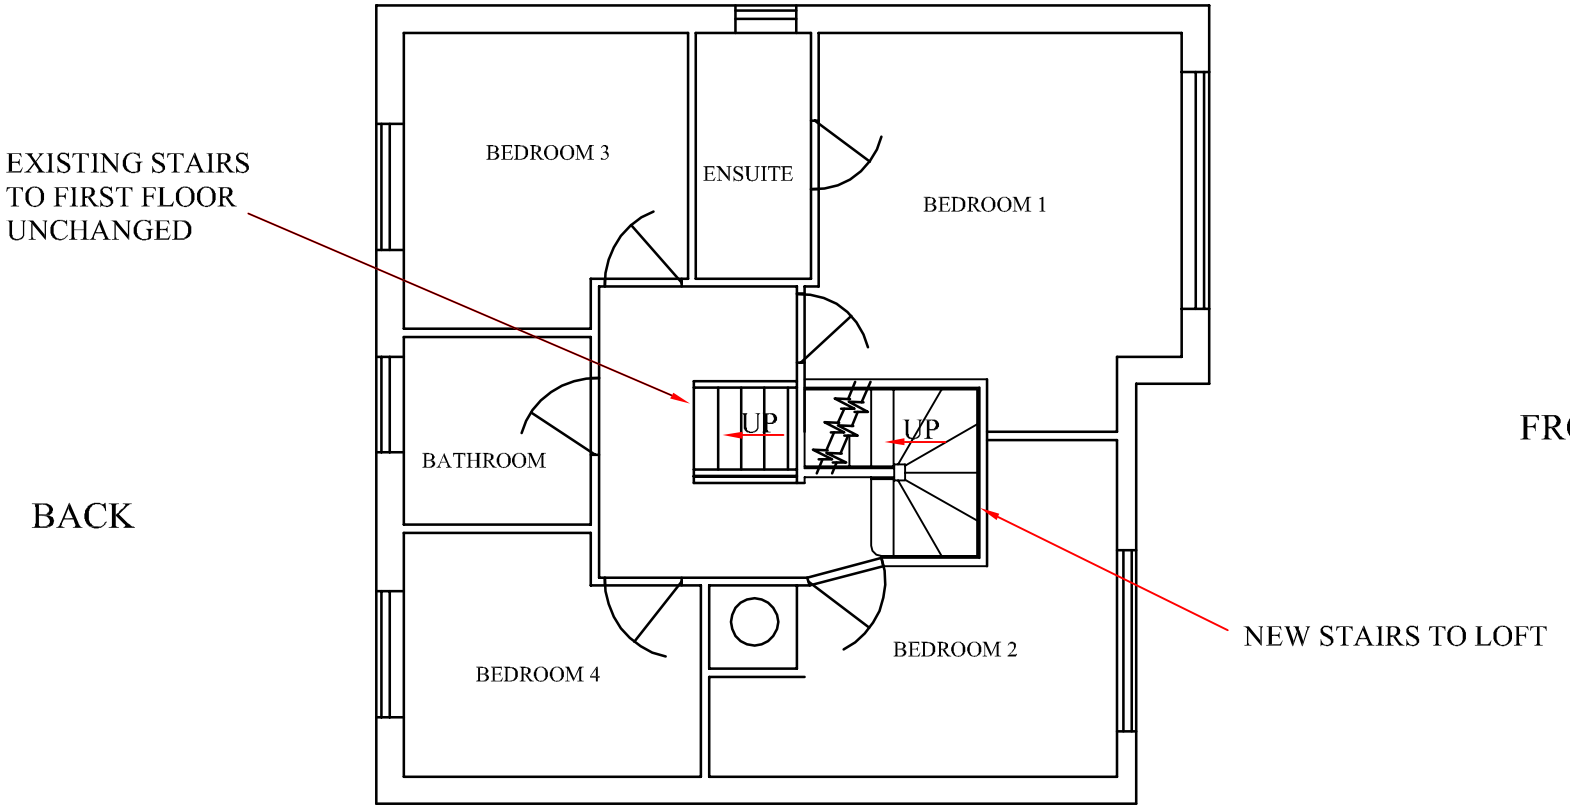


PROPOSED FIRST FLOOR PLAN

APEX	PROPOSED LOFT CONVERSION FOR	MR & MRS HUNTER 62 ST ANDREWS DRIVE DARTON BARNSLEY S75 5LX	DATE 7/7/11 DRG REF 067 SHEET 5 SCALE 1:75

PDF Created with deskPDF PDF Writer - Trial :: http://www.docudesk.com