


notes

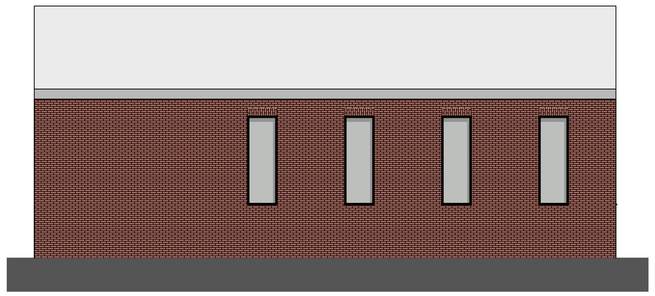


PROPOSED ELEVATION A
SCALE 1:100

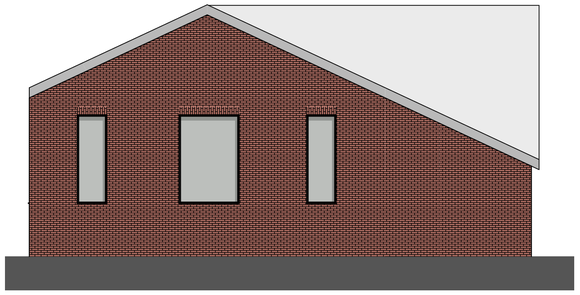


PROPOSED ELEVATION B
SCALE 1:100

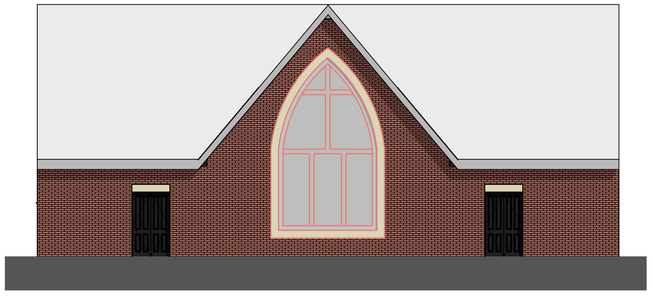

PROPOSED ELEVATION C
SCALE 1:100

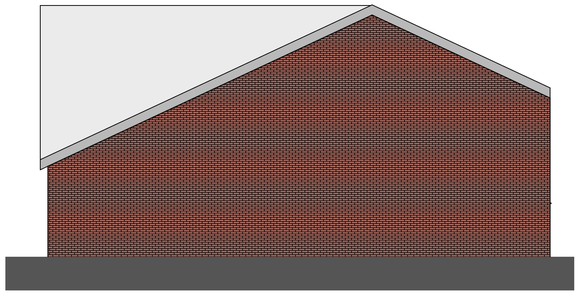

PROPOSED ELEVATION D
SCALE 1:100

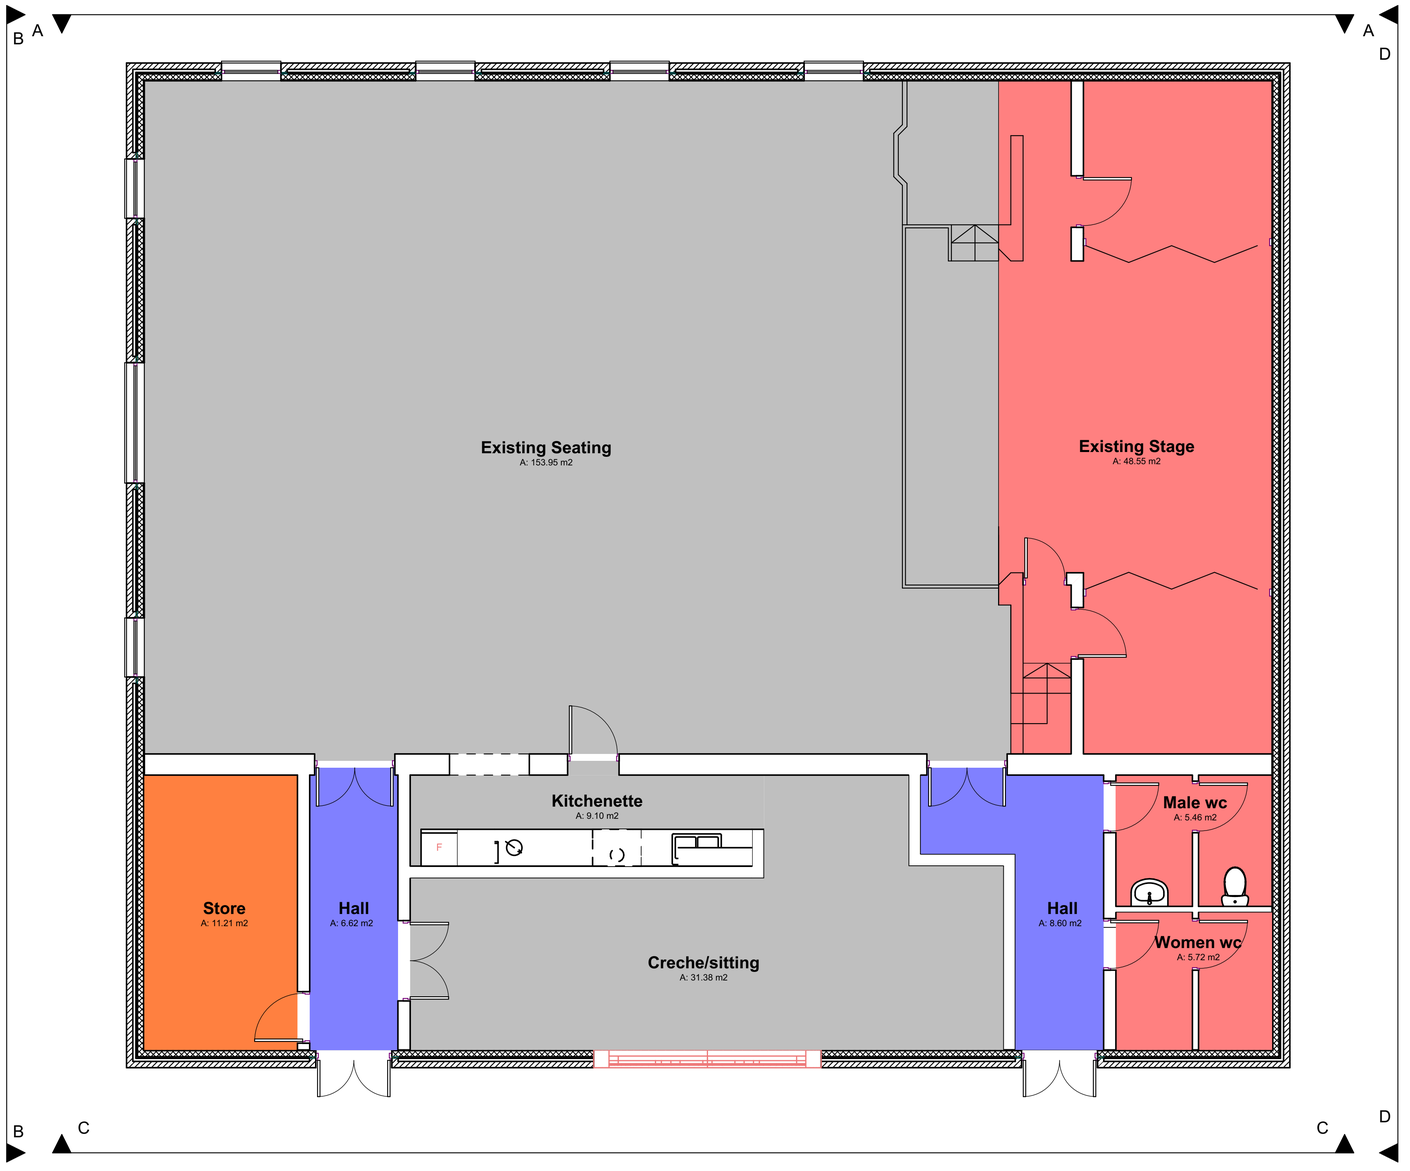

PROPOSED GROUND FLOOR PLAN
SCALE 1:50

revisions

coda

Coda Planning
70-71 Cornish Place
Cornish Street
Sheffield
S6 3AF
T +44 (0)114 279 6003 E info@codastudios.co.uk
F +44 (0)114 279 6004

DESIGN

D - design PL - planning PT - pre-tender
T - tender P - preliminary BC - Bldg Cont
C - construction R - record

Grimesthorpe

Proposed Church Extension

Proposed Plans & Elevations

scale	date	drawn	checked
	Aug 14	MKH	

job no	(category) dwg no	revision
2311	(08)02	

If in doubt ASK. Drawing measurements shall not be obtained by scaling. Verify all dimensions prior to construction. Immediately report any discrepancies on this drawing to Architect. This drawing shall be read in conjunction with associated specifications and related consultant's documents.