

NOTES

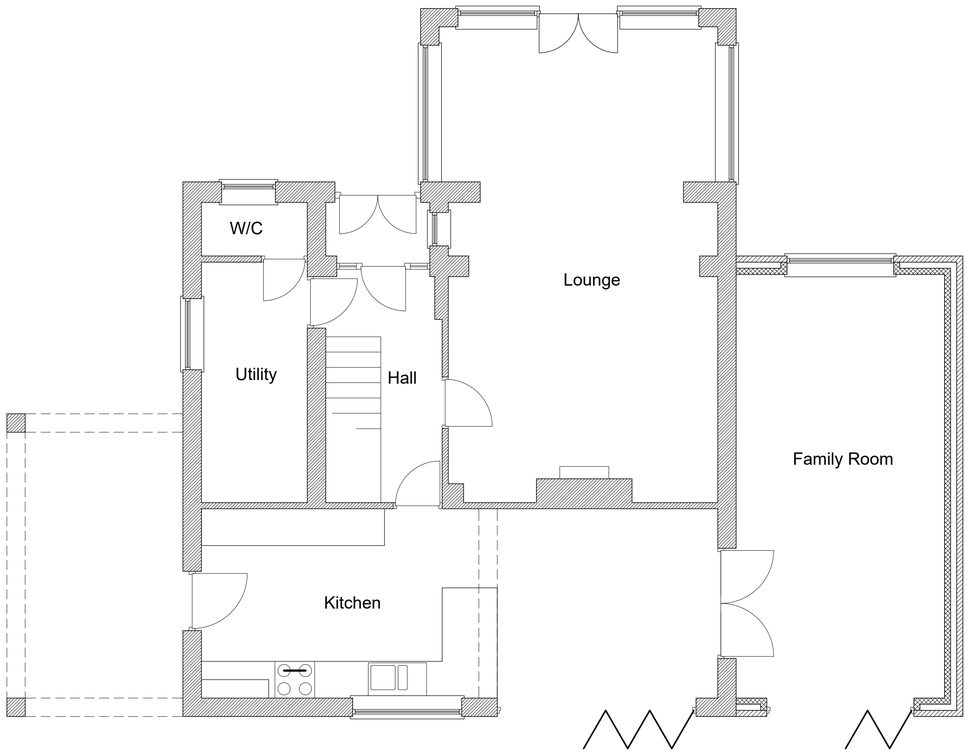

PROPOSED GROUND FLOOR PLAN

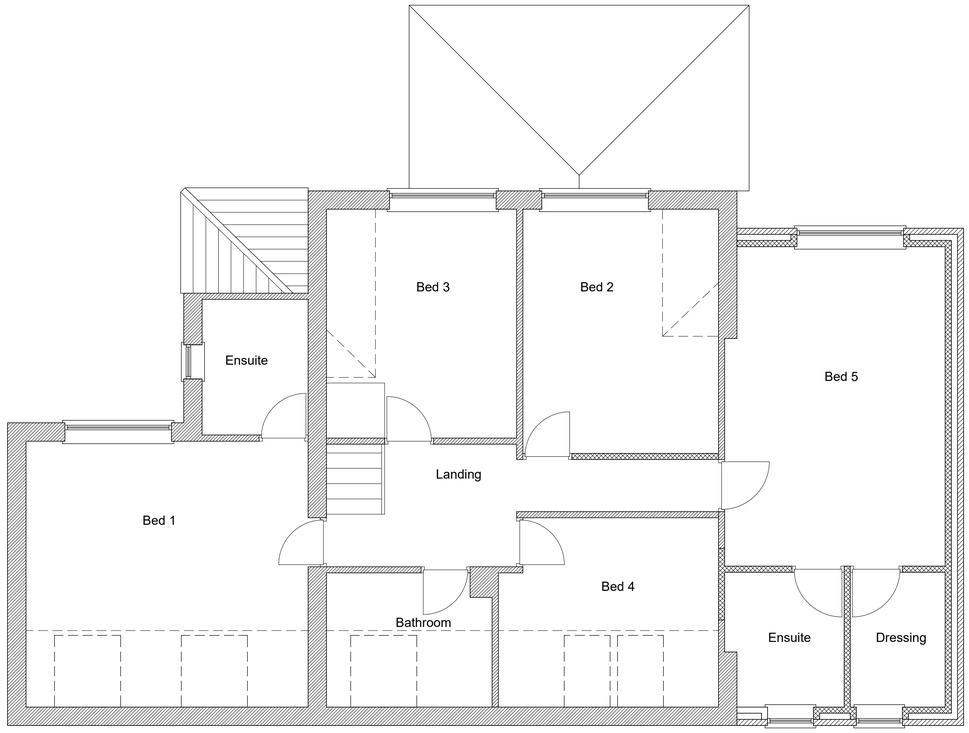

PROPOSED FIRST FLOOR PLAN

DATE	REVISIONS	INIT.

Title PROPOSED GROUND FLOOR EXTENSION
5 SHAW LANE, BARNSLEY, S75 6JN
EXISTNG AND PROPOSED PLANS

Client MR M LEAMY
5 SHAW LANE, BARNSLEY, S75 6JN

Drawn by

Date Mar 2017

Scale 1:50

Drg. No. 16–ML–02